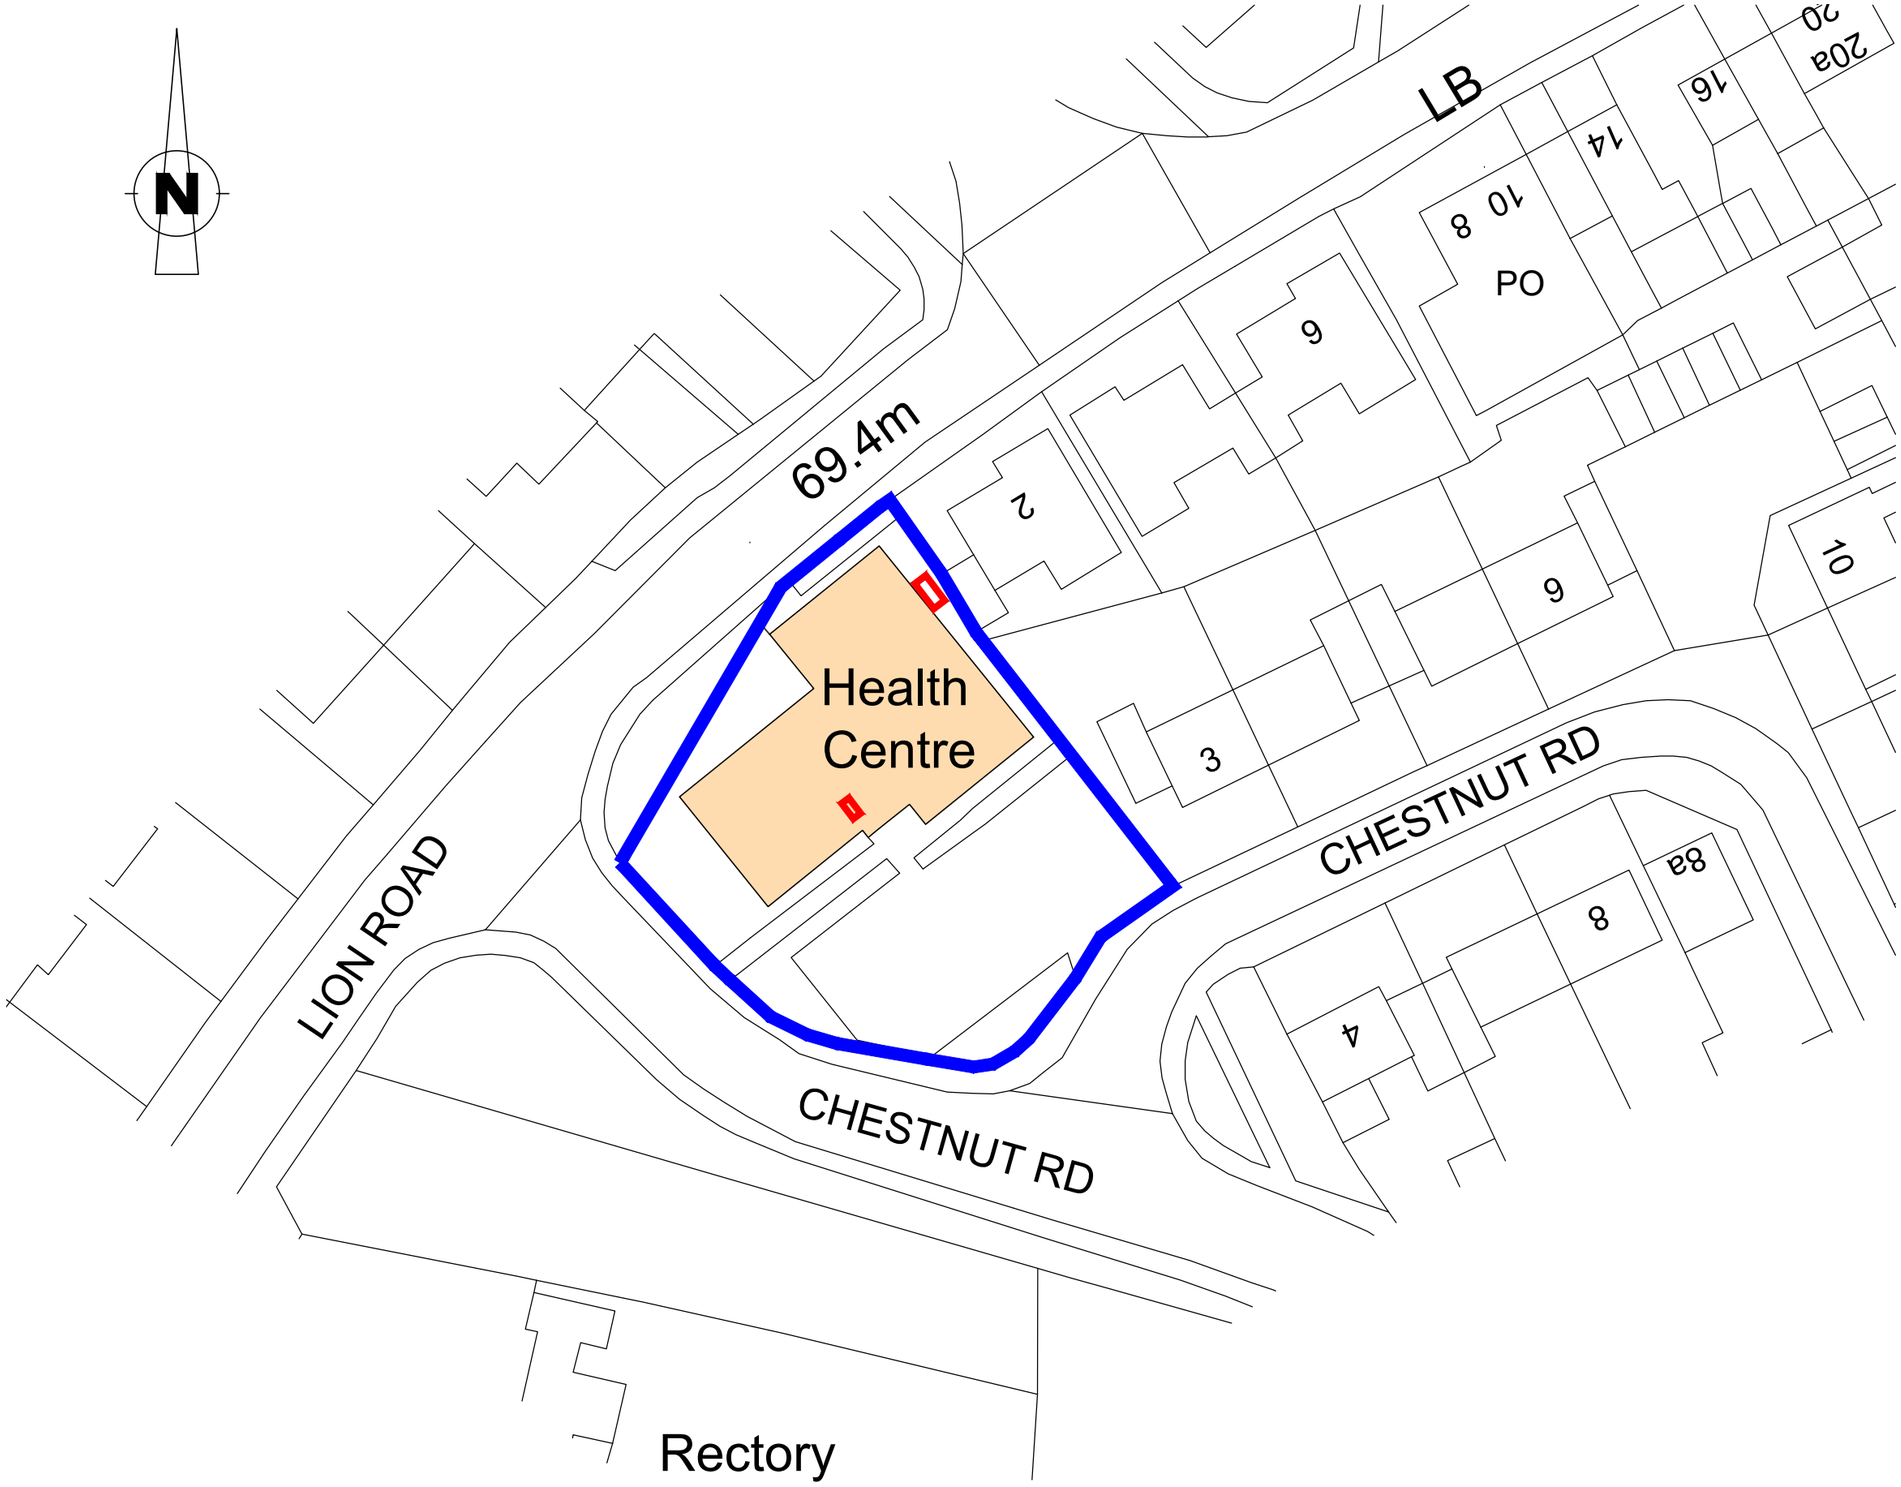

NO DIMENSIONS TO BE SCALED FROM THIS DRAWING

Rev	Date	Reference	Drawn / Chk'd
P01	31/10/23	Planning Issue	SM SE

Client

West Suffolk NHS Foundation Trust

Project

Refurbishment of Glemsford Surgery

Title

Site Location Plan

Drawing Ref.			Revision
5603 - 0103			P01
Scale - unless otherwise stated		Status	Issued For
1:500	@ A3	S0	Preliminary

KLH architects
The Old Steelyard, Poplar Lane
Sproughton, Ipswich, IP8 3HL
t.01473 689532
klh@klharchitects.com
www.klharchitects.com