Proposed Residential Development at 5 Dodgson Terrace, Acomb, York YO26 5HW

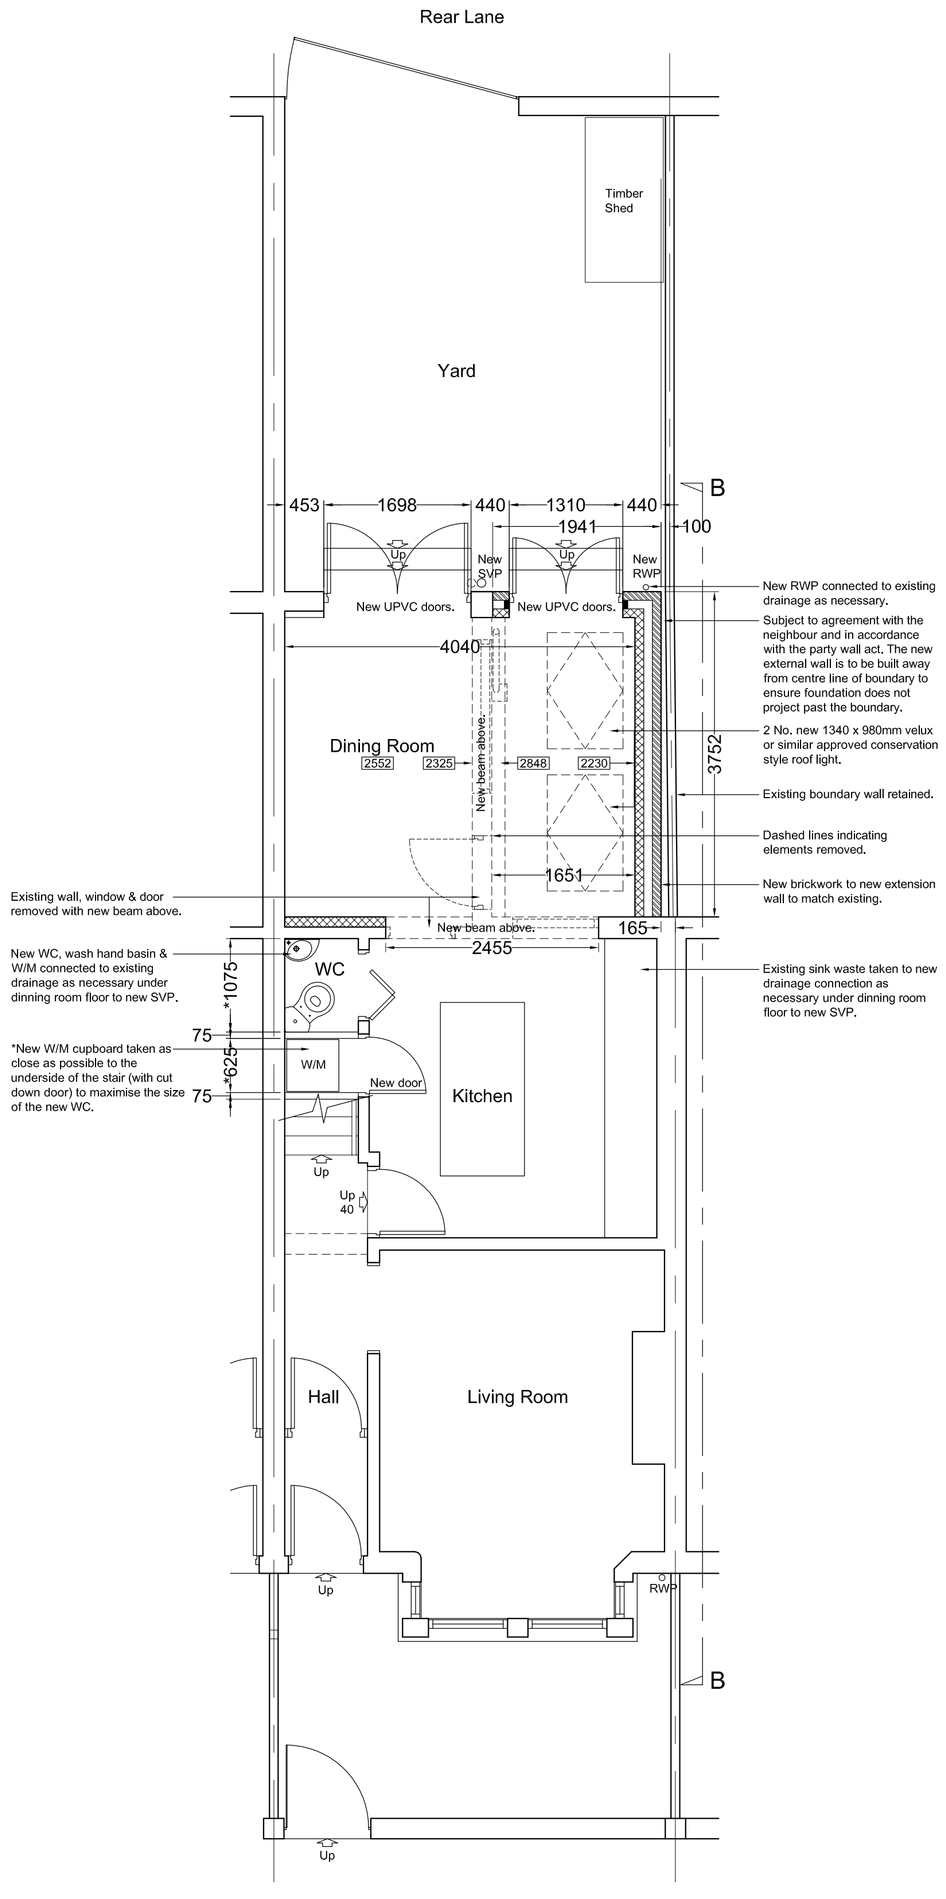

Proposed Ground Floor Plan

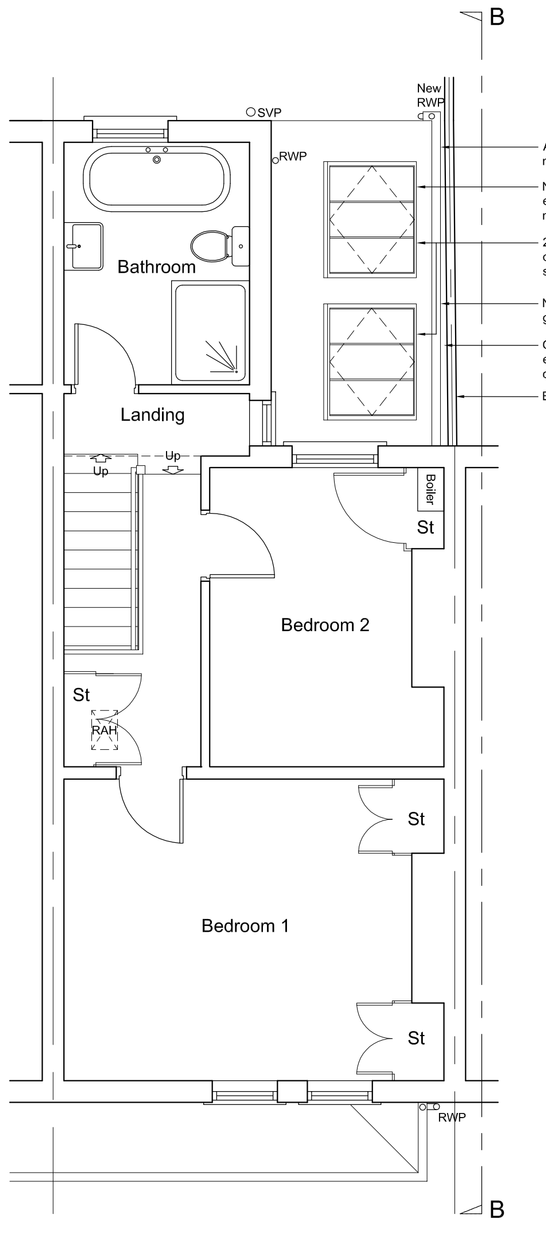

Proposed First Floor Plan

NEW Materials

Brick - Red brick to match existing.
Roof tiles - Slate to match existing.
Doors - UPVC to match existing.
Roof Lights - Velux or similar approved.

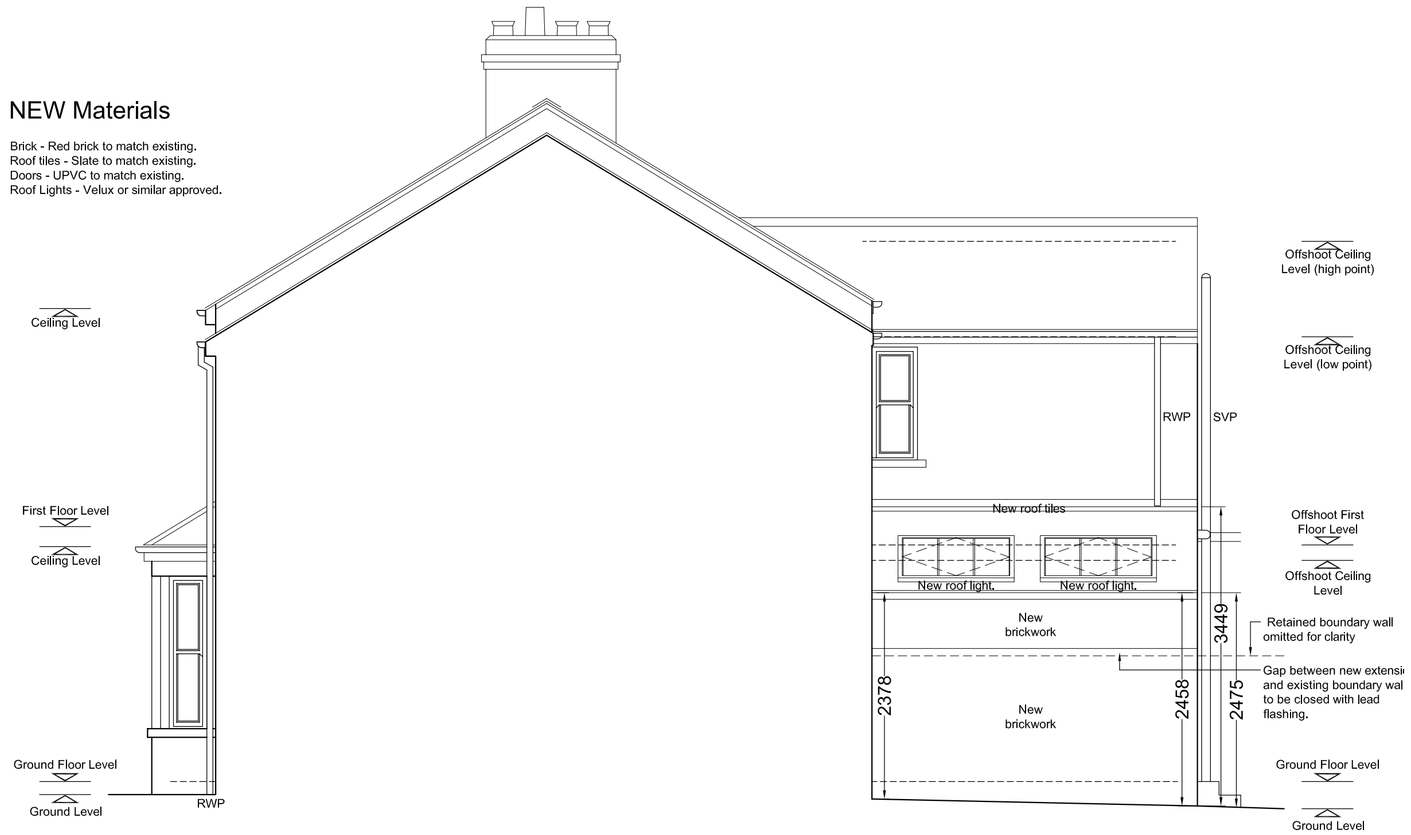

Proposed Sectional Side Elevation B-B
(from 4 Dodgson Terrace)

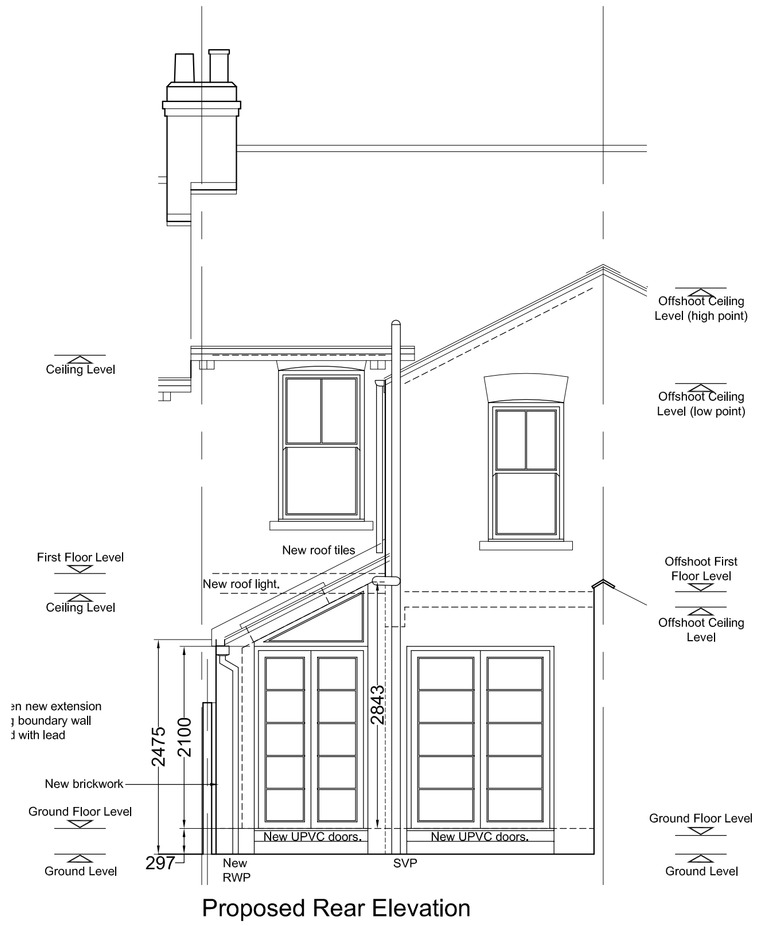

Proposed Rear Elevation

B	PM	Drawing amended in accordance with client & neighbours comments.	14.11.23
A	PM	Drawing amended in accordance with client comments.	15.09.23
Rev	By	Note	Date

PSM DESIGN
1 Barlow Street,
Acomb,
YORK
YO26 5HS
T: 01904 338148
M: 07954 173755
E: paul.martin643@ntlworld.com

Project	5 Dodgson Terrace, Acomb, York		
Title	Proposed Plans & Elevations		
Client	Gemma Wilson & Louis Bradley		
Date	August 2023	Scale	1:50@A1
Drg. No.	23/02/02	Revision	B
Drawn	PM	Checked	

DO NOT SCALE FROM DRAWINGS. ANY DISCREPANCIES TO BE NOTIFIED.
COPYRIGHT RESERVED.

Proposed Plans & Elevations

0 3M
1:50 @ A1 / 1:100 @ A3