Existing Elevations 1:100

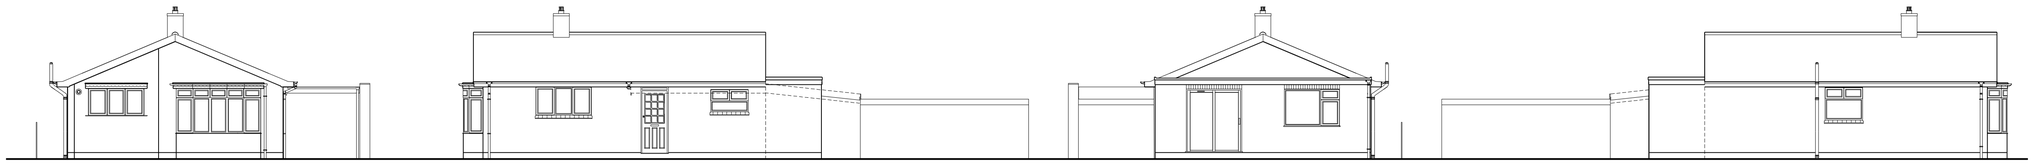

Front Elevation | Side Elevation | Rear Elevation | Side Elevation

Proposed Elevations 1:100

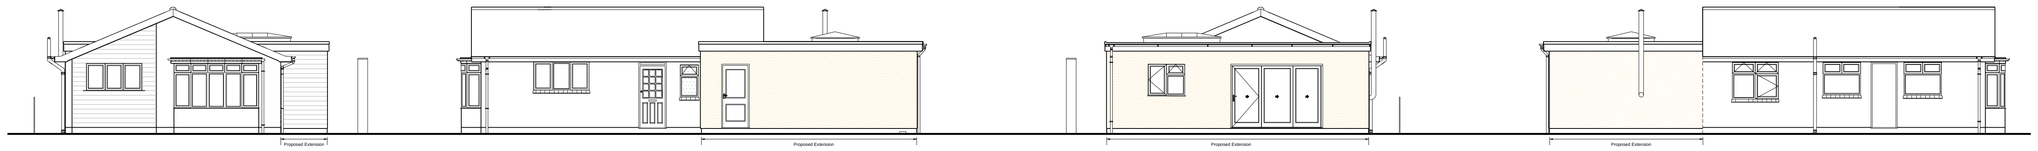

Front Elevation | Side Elevation | Rear Elevation | Side Elevation

The Site

Site Location Plan 1:1250

Proposed Extension

Block Plan 1:500

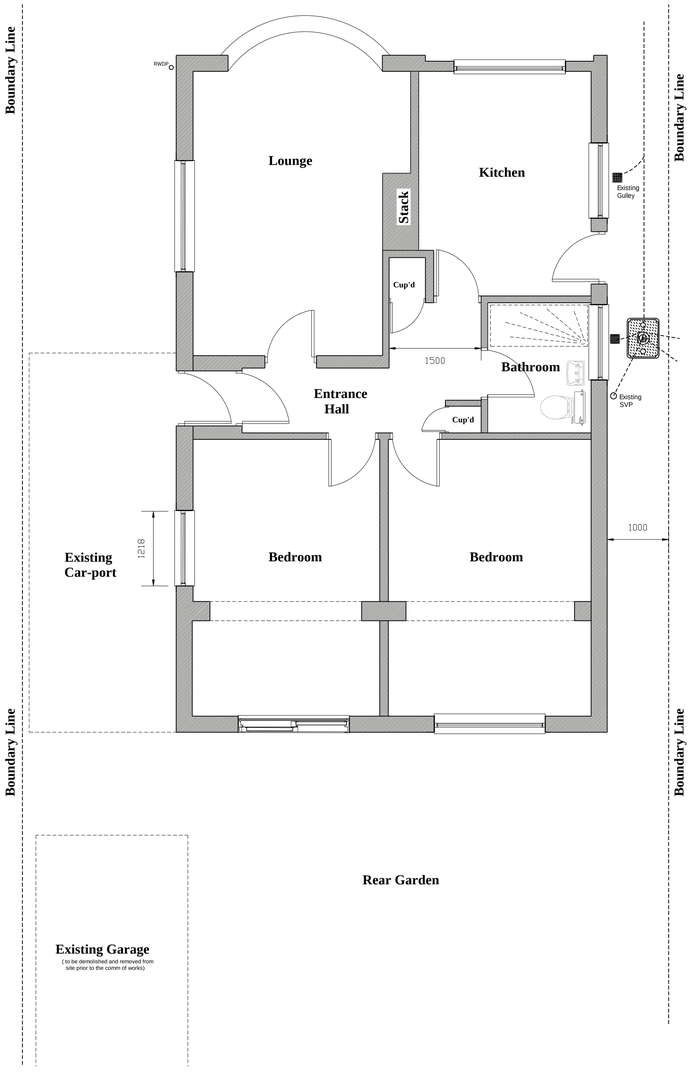

Existing Ground Floor Plan 1:50

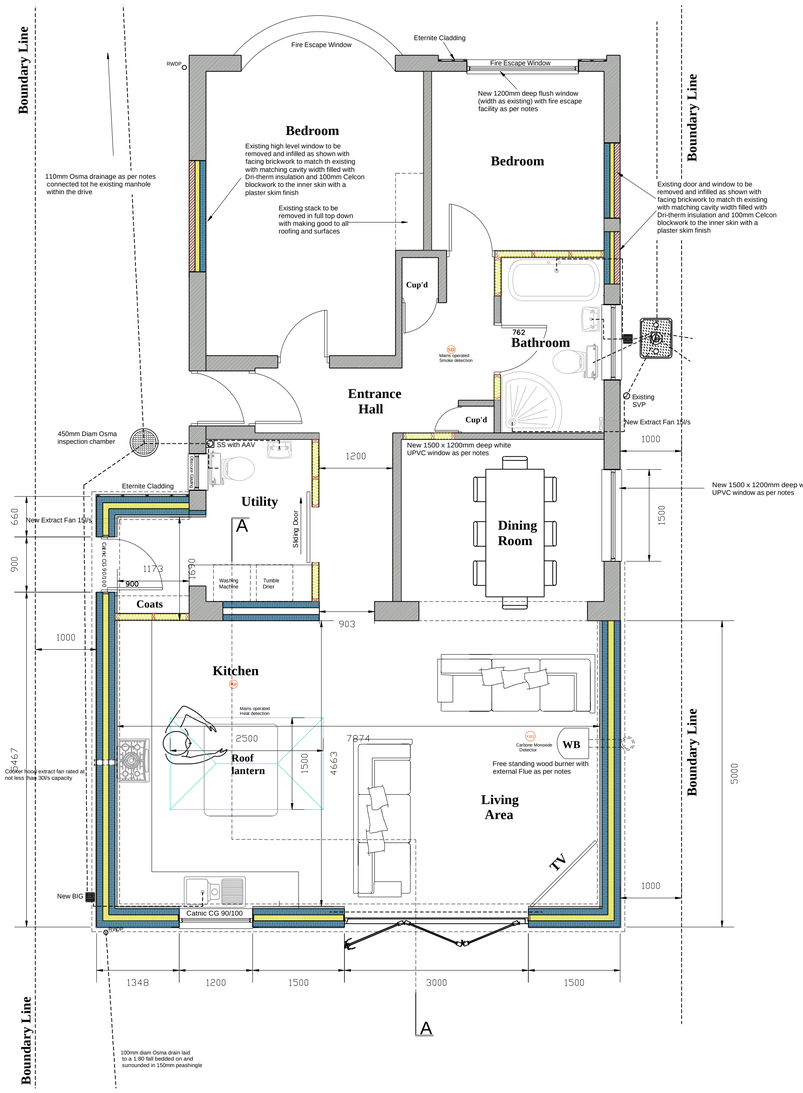

Proposed Ground Floor Plan 1:50

NOTES:-

1. The Contractor must ensure that the works are carried out in accordance with the stamped Building Control Approved drawings- if in doubt ask

2. Contractor is responsible for checking all dimensions before making decisions reliant upon them.

3. Any discrepancies to be reported to Architect before work commences and materials ordered.

4. Any works carried out before Building Regulations Plan certificate Approval is obtained are carried out at your own risk.

5. Drawings to be read in conjunction with approved structural calculations.

6 Drawings to be read in conjunction with approved planning drawings and no work is to commence on site until all planning conditions are approved.

7. If in doubt ask.

CFL
Planning & Building Design Ltd
Clive Long .....
46 Marine Parade West
Clacton-on-Sea
Essex
CO15 1NB

Project

Proposed Rear /Side Extension
24 Woodlands Close
Clacton-on-Sea
ESSEX

Drawing Title: Planning Drawings

Client: Mr & Mrs Bloomfield

Scale	Drawing no.	Status	Date	Revision
As Shown	01	Provisonal	Nov 23	