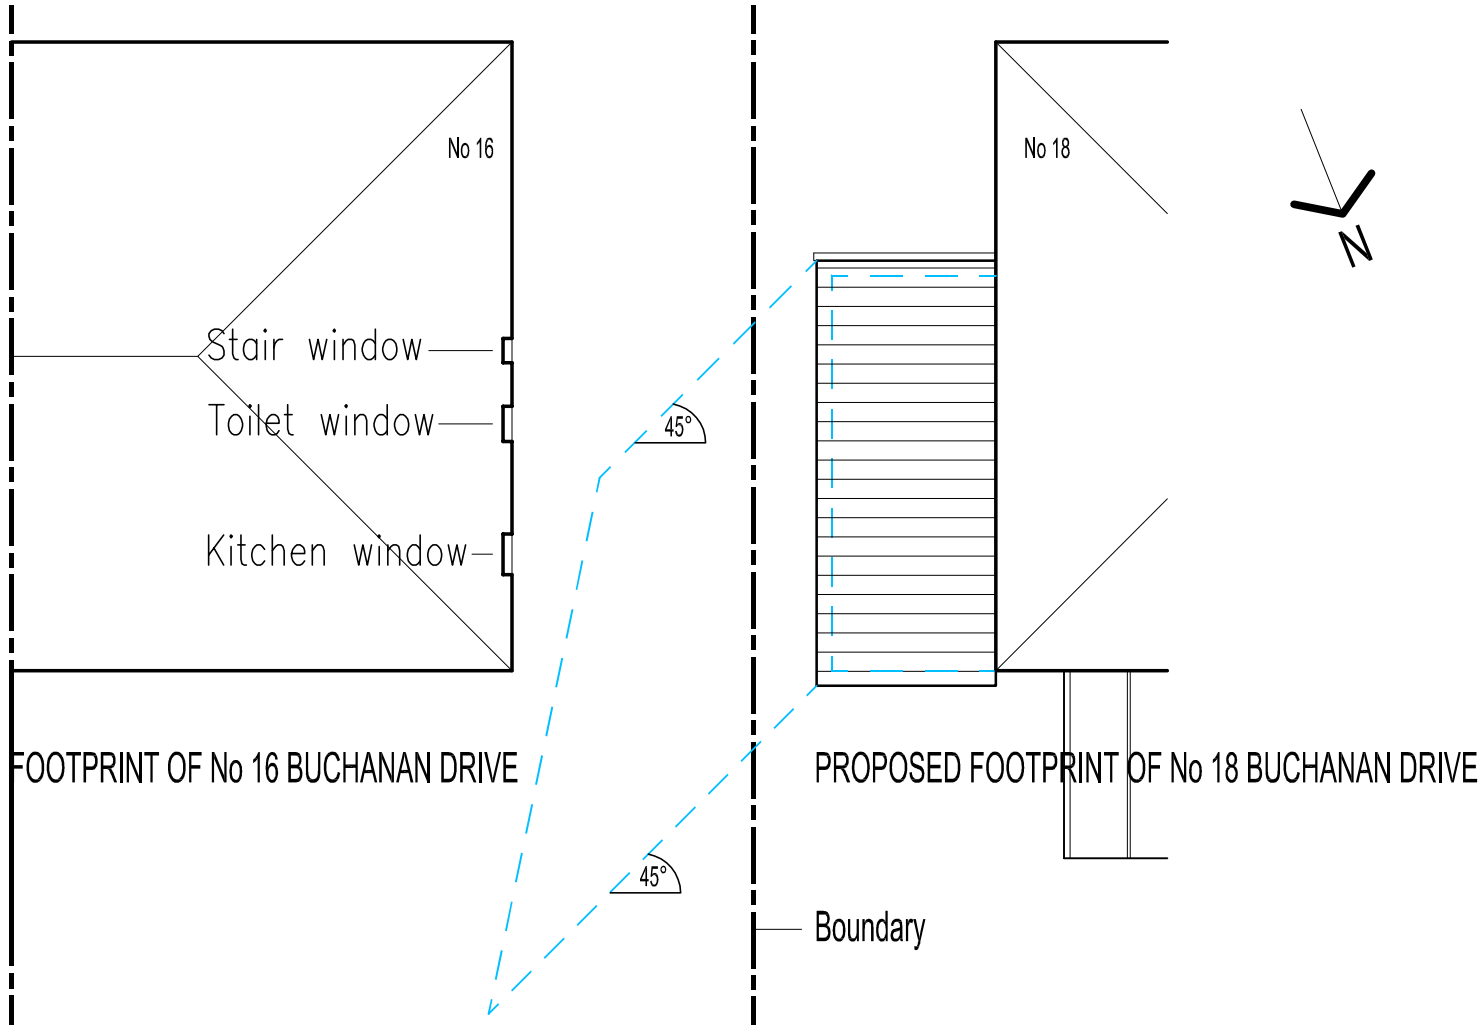

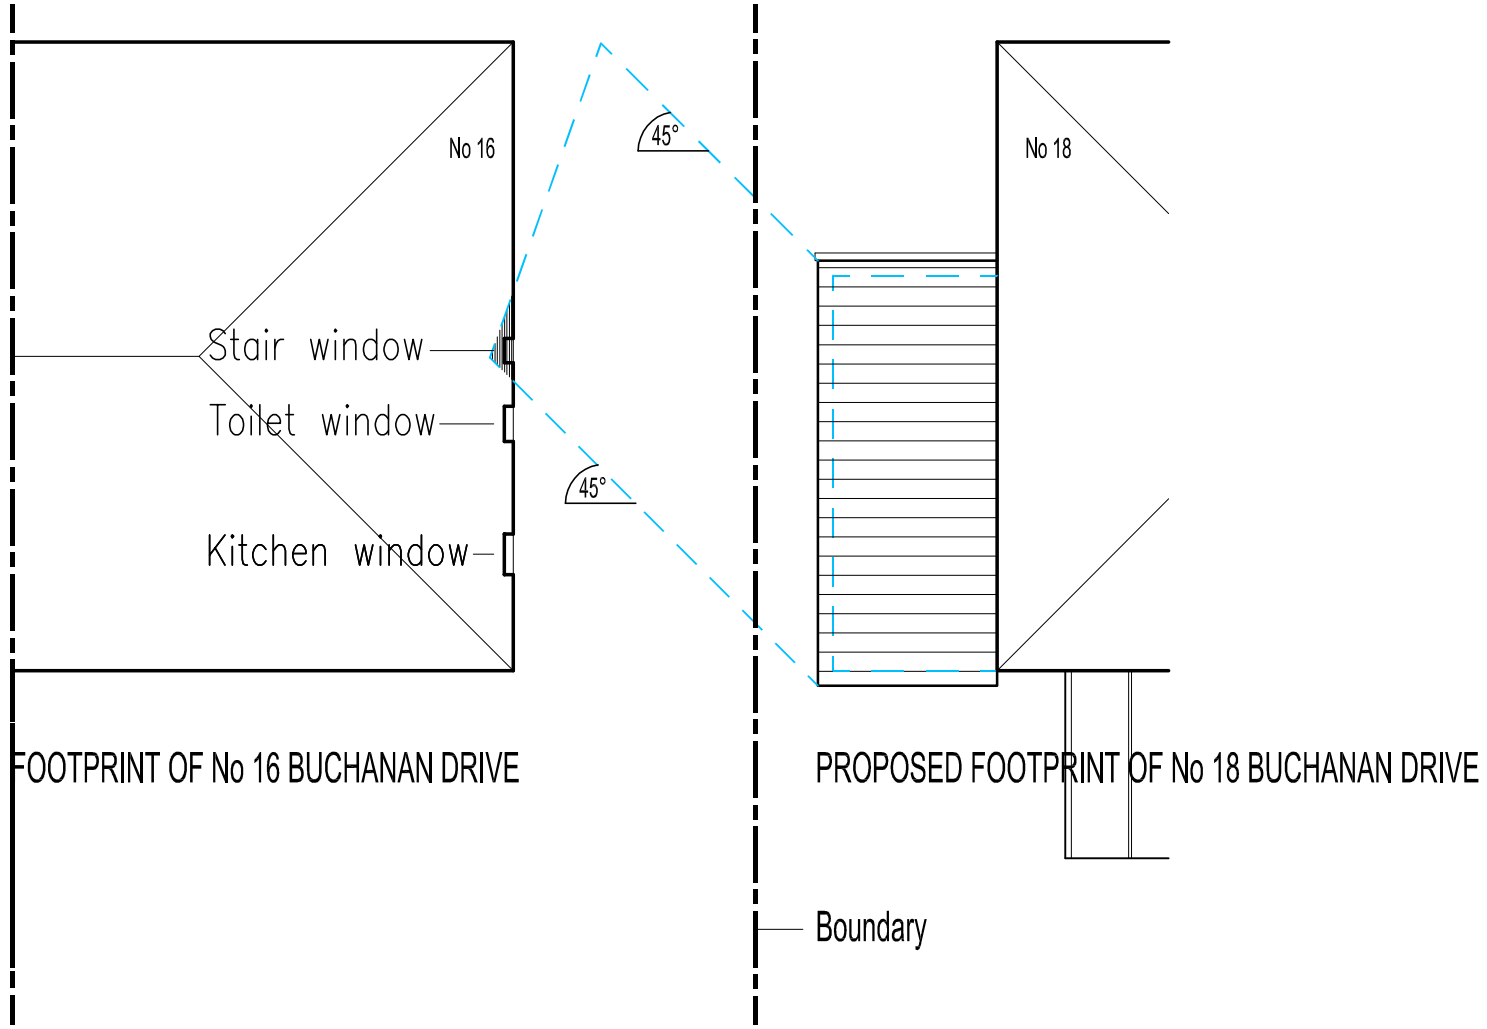

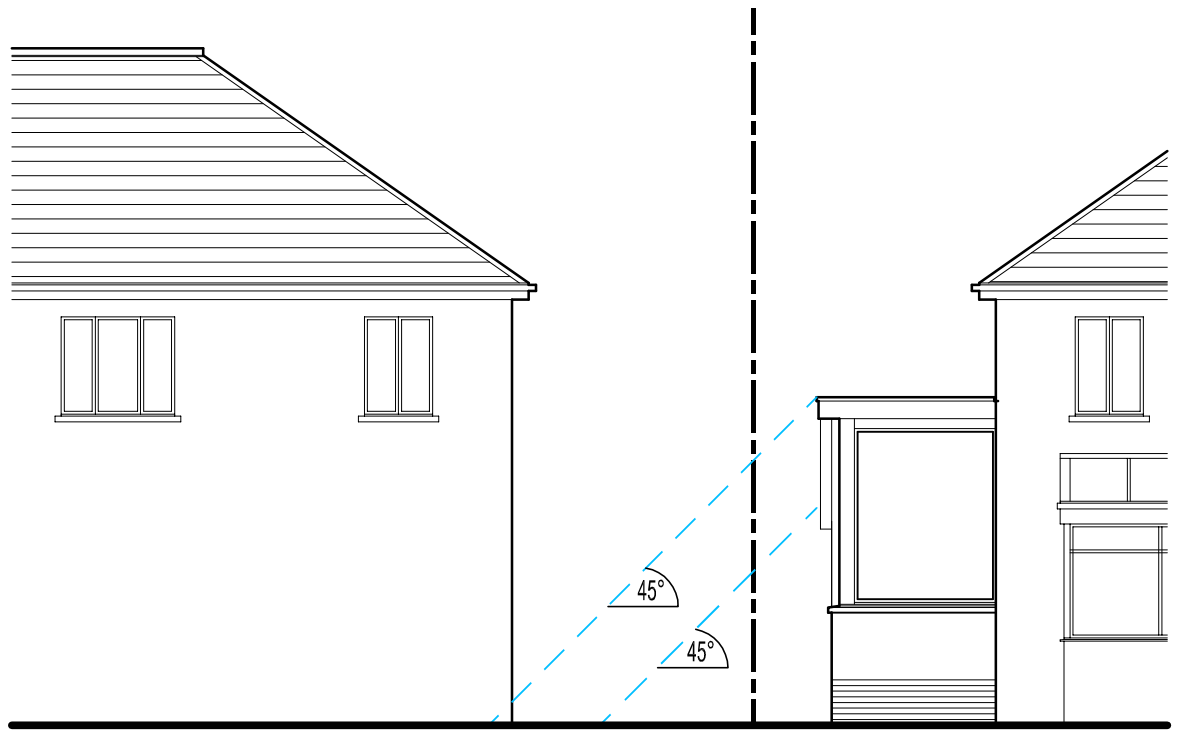

REAR ELEVATION OF No 16 BUCHANAN DRIVE

REAR ELEVATION OF No 18 BUCHANAN DRIVE

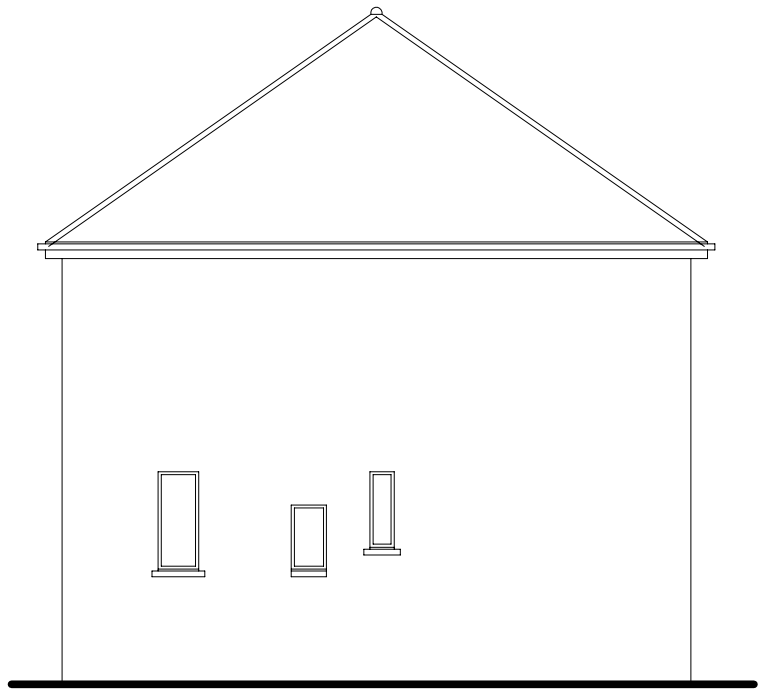

GABLE ELEVATION OF No 16 BUCHANAN DRIVE

POTENTIAL IMPACT OF LOSS OF DAYLIGHT & SUNLIGHT TO NEIGHBOURING PROPERTY
SUPPLEMENTARY GUIDANCE 12 : 45° TEST

0 1 2 3 4 5 10

SCALE BAR 1 : 100

Revisions

Client :
Mr & Mrs Morrison

Project :
HOUSE EXTENSION
18 Buchanan Drive
Causewayhead
Stirling
FK9 5HD

Lex Wardrop MCIAT
Architectural Consultant
11 Pine Court
Doune
Stirling
FK16 6JE
T. 01786 841273
M. 07833614950
E. lexwardrop@btinternet.com

CIAT

Drg No : P04
Job No : 22.598