EAST

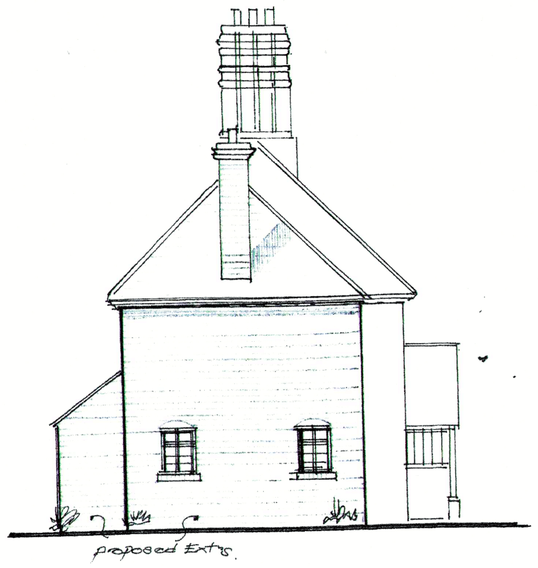

SOUTH

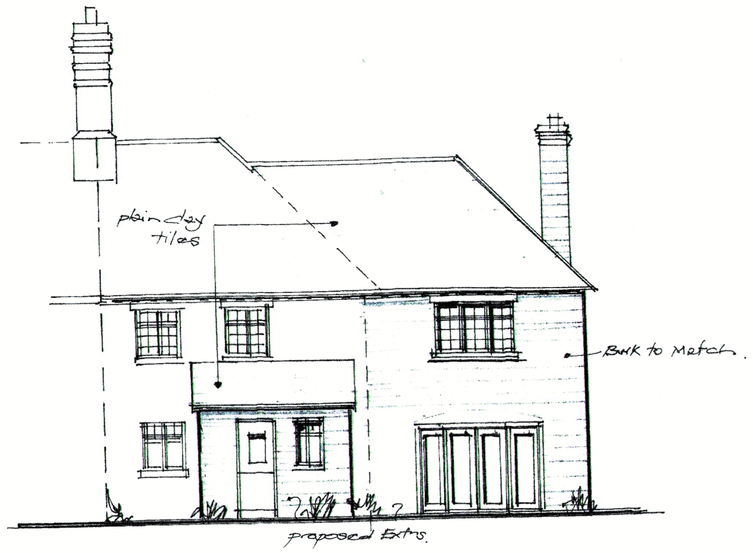

WEST

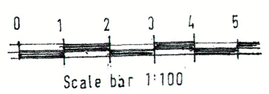

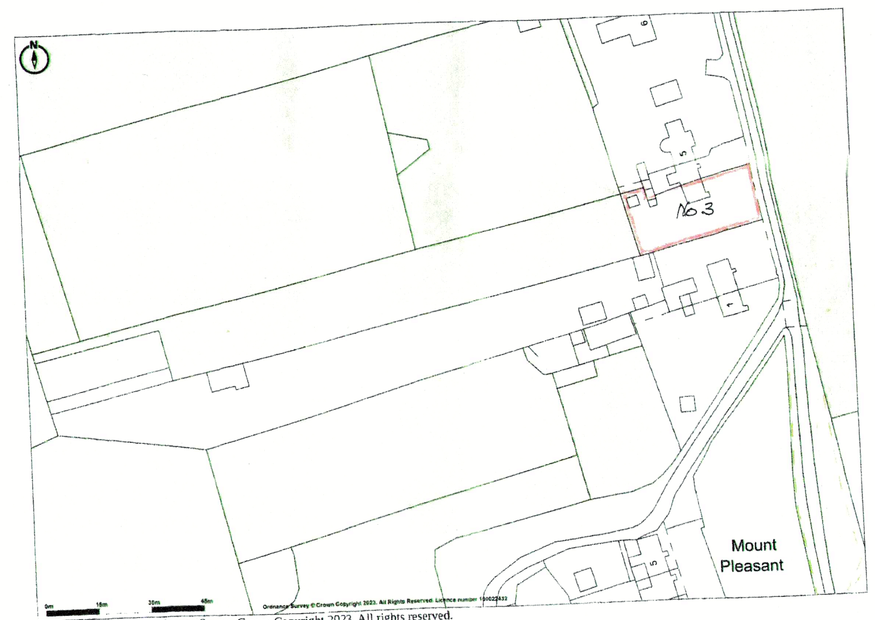

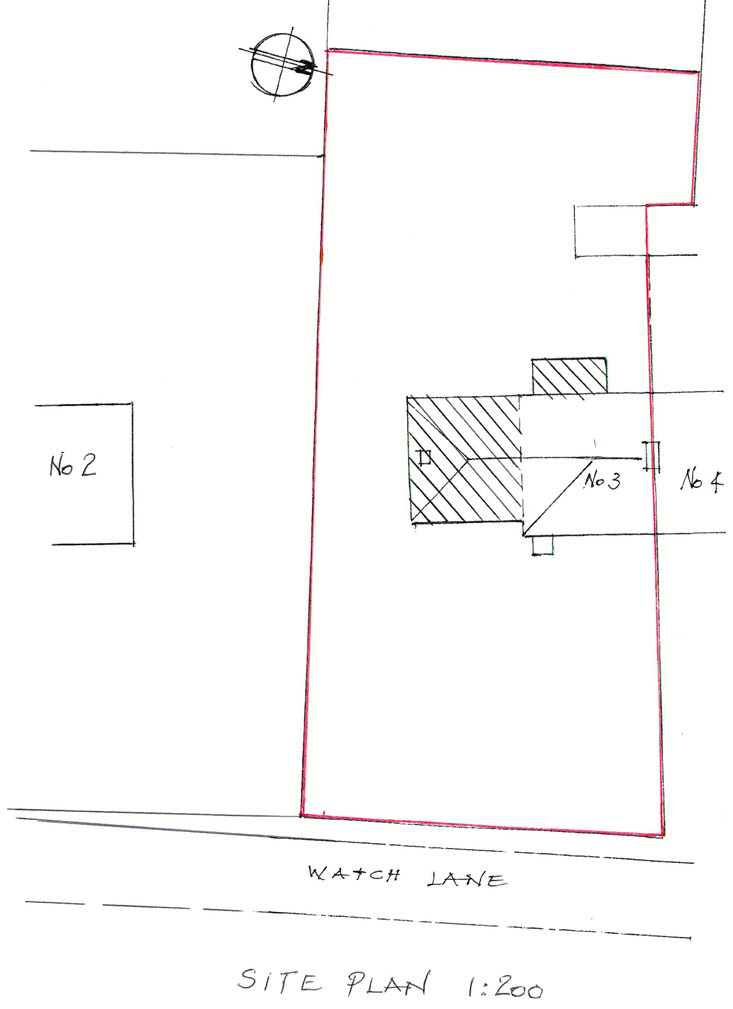

SITE PLAN 1:200

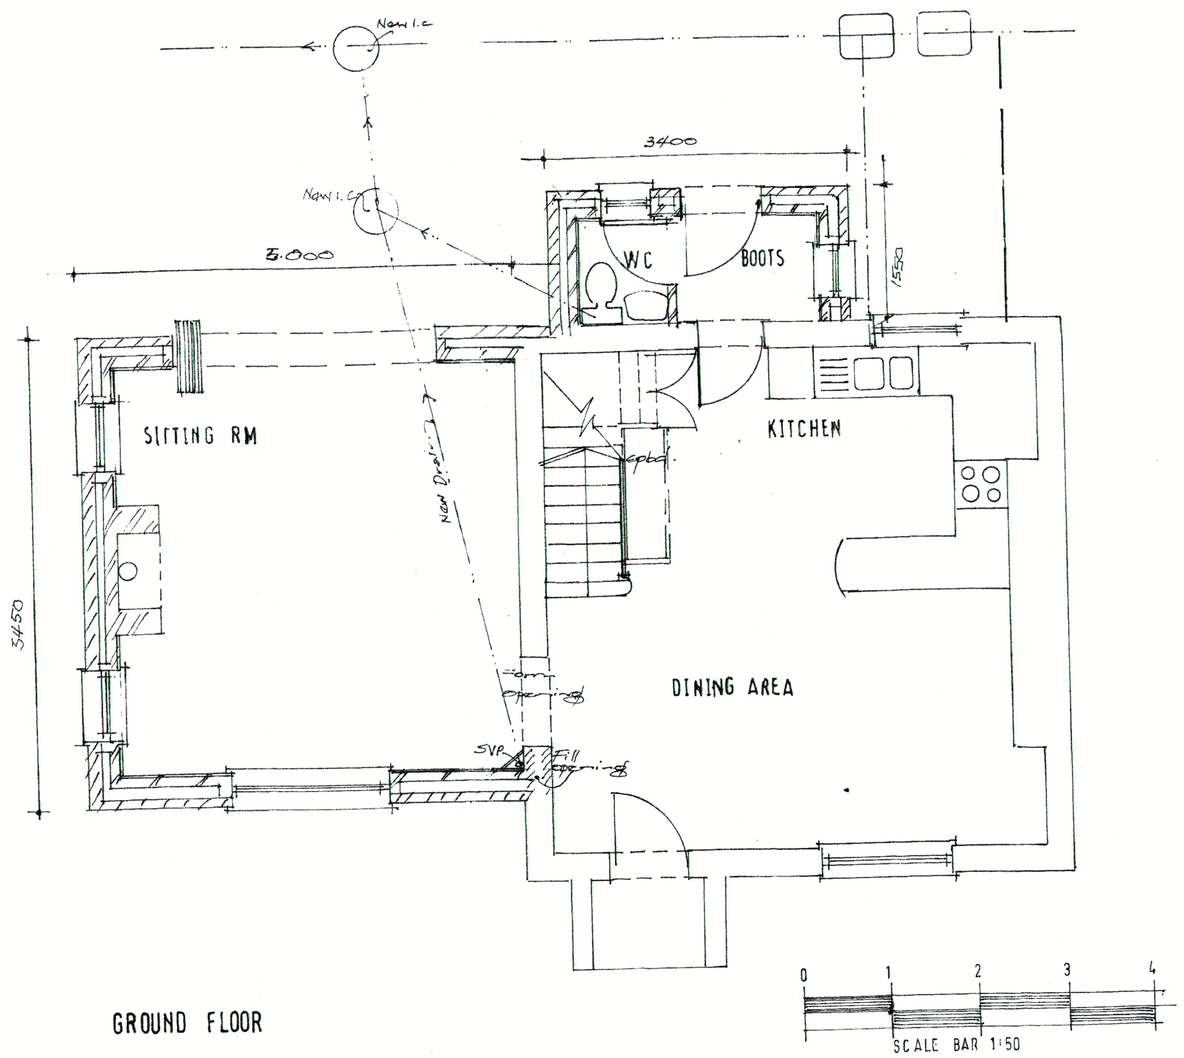

GROUND FLOOR

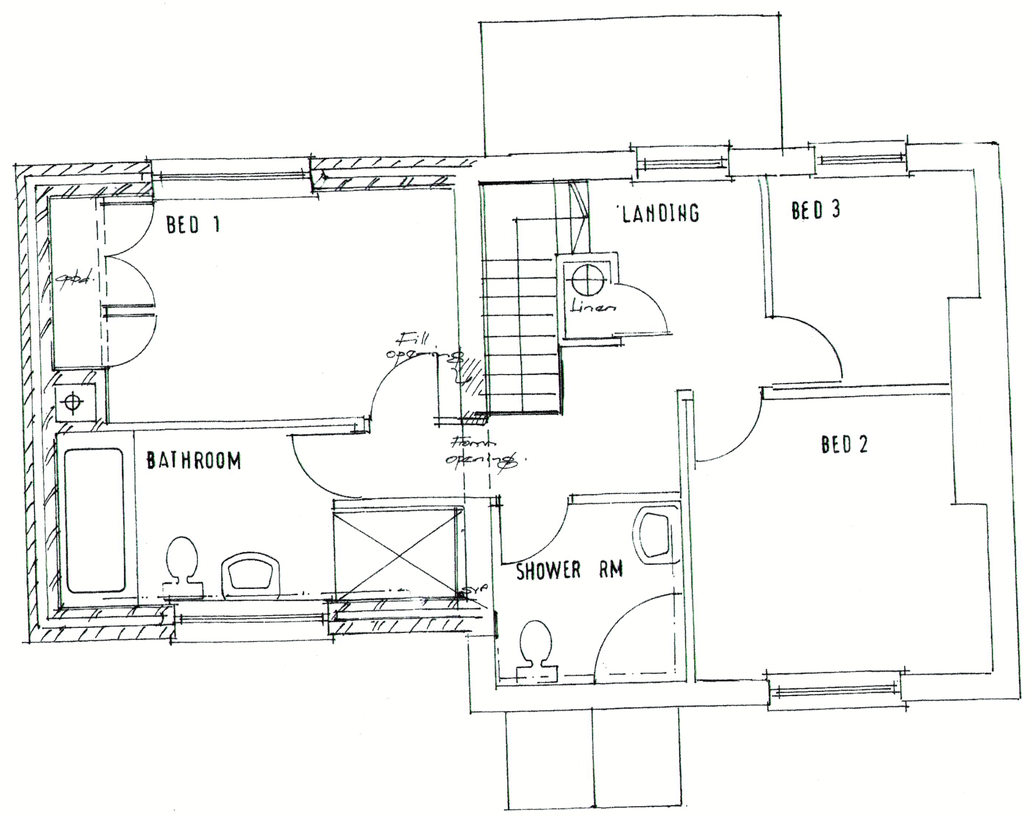

FIRST FLOOR

W.G. SYKES FRICS
CHARTERED SURVEYOR
29 London Street Andover
Hants SP10 2NE
T: 01264 338165
F: 01264 356454
e: info@wgsykes.co.uk
www.wgsykes.co.uk

A

Client

MR AND MRS L SMITH

Project

PROPOSED EXTENSION AND ALTERATIONS TO
3 WATCH LANE,
FREEFOLK

Drawing title:
PROPOSED
ELEVATIONS, PLANS
SITE PLAN, LOCATION PLAN

Scale: 1:50,1:100, 1:200, 1:1250 @A1

Date : NOVEMBER 2023

Drawn by: W G Sykes, FRICS

Plan No. 1172
Revision