(803) - BIKESTORE LAYOUT

SCALE 1:50

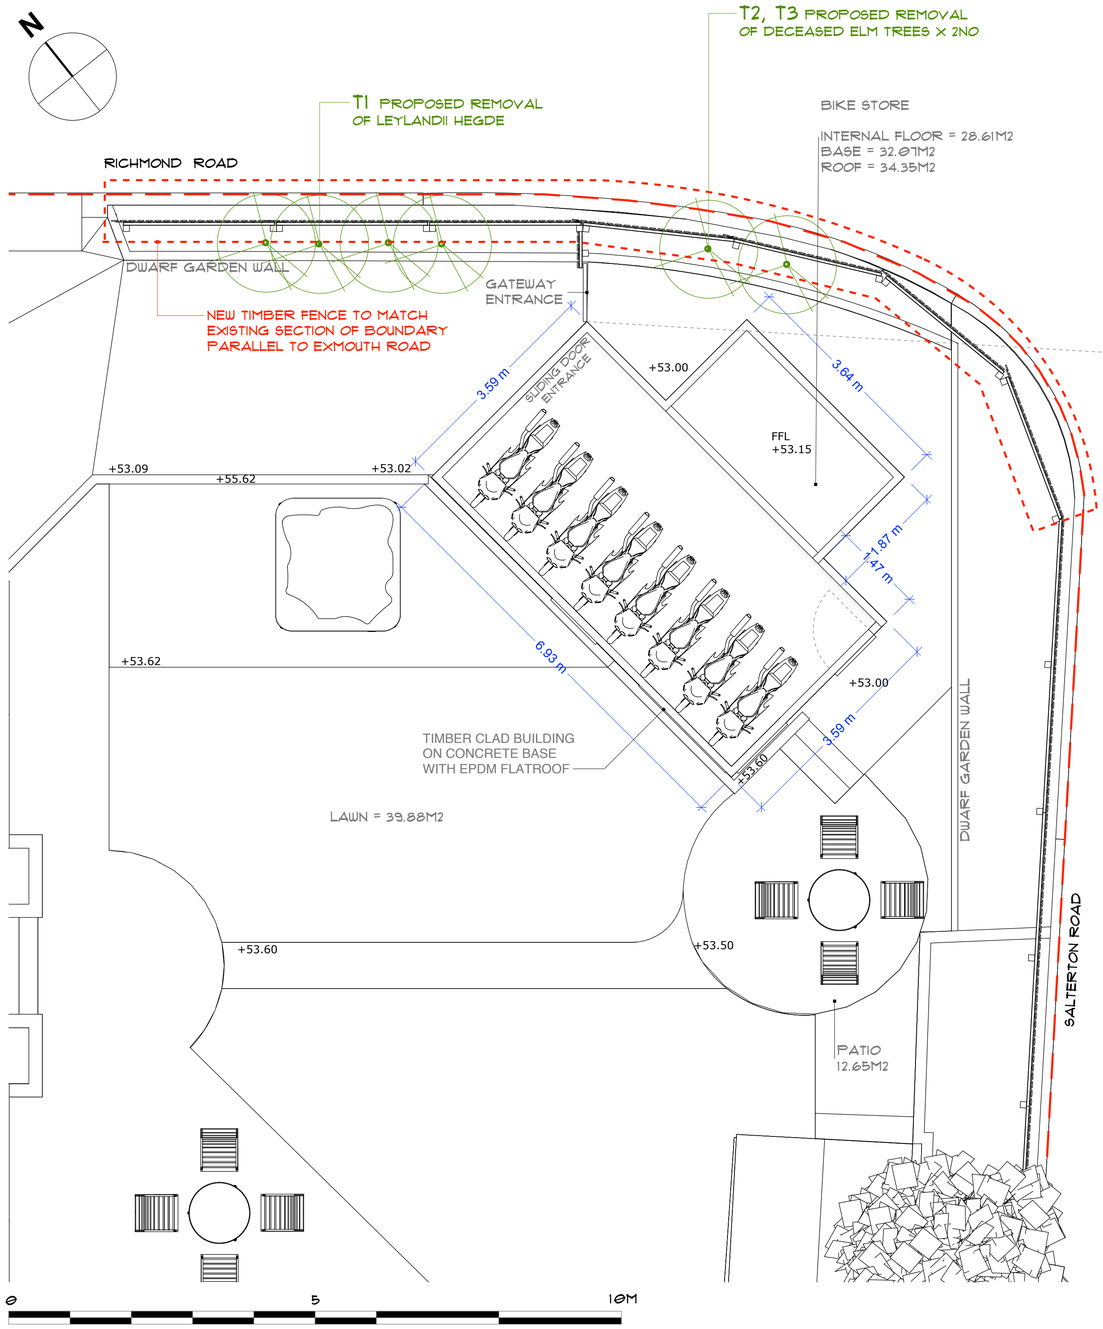

EL 1 FRONT ELEVATION
1:50

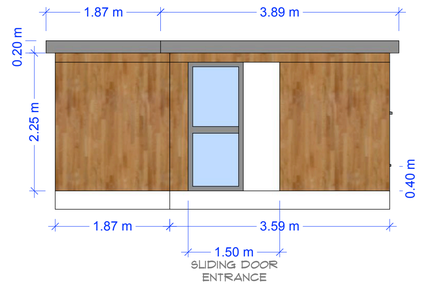

EL 3 LEFT ELEVATION
1:50

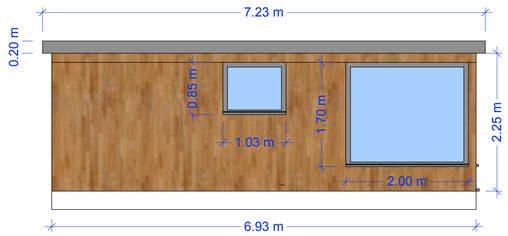

EL 2 RIGHT ELEVATION
1:50

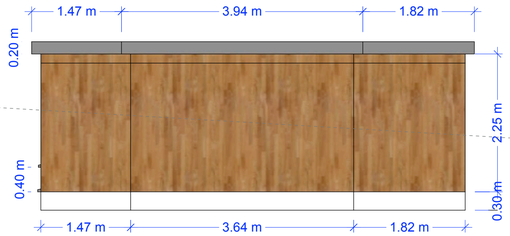

EL 4 BACK ELEVATION
1:50

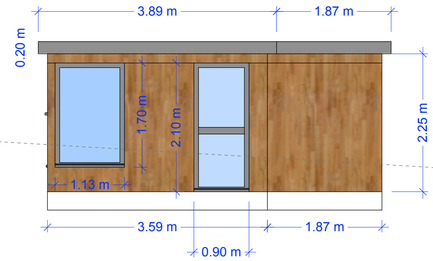

SC 1 SALTERTON ROAD VIEW
1:100

0 2 4 6 10M

SC 2 RICHMOND RD VIEW
1:100

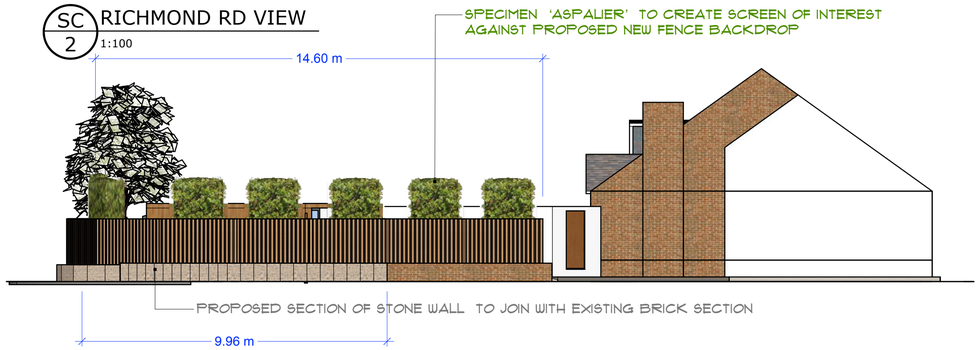

CUSTOMER SIGN OFF	DATE:	
SIGNATURE:	REV:	B

Do NOT scale from this drawing. Any variations to be notified & reported to LM Ltd.
Copyright: NOT to be reproduced or copied in anyway, without written permission from LM Ltd
40 Bedlands Lane Budleigh Salterton Devon EX96QN 01395 446688 or 07970886701.

ADD SCALE BAR 22.11.23

CLIENT
(803)-Mr & Mrs Carter
1 Richmond Road
Exmouth
Devon
EX8 2NB

Tel:07968759583

PROJECT
Timber bike collection building

DRAWN BY	DATE
LDM	10.11.2023

ISSUE
11.11.2023

SCALE
1:50 @ A1

DESCRIPTION
BIKESTORE LAYOUT

Laurence Mitchell Ltd
The Studio
40 Bedlands Lane
Budleigh Salterton
Devon
EX96QN

T: 01395 446688
M: 07970886701
W: www.laurence-mitchell.co.uk

LO/A1	02