Facia Signage

# Measurements

1. Painted logotype on door
2. Painted descriptor on facia sign
3. Illuminated projecting sign
4. Illuminated menu box
5. Painted Number

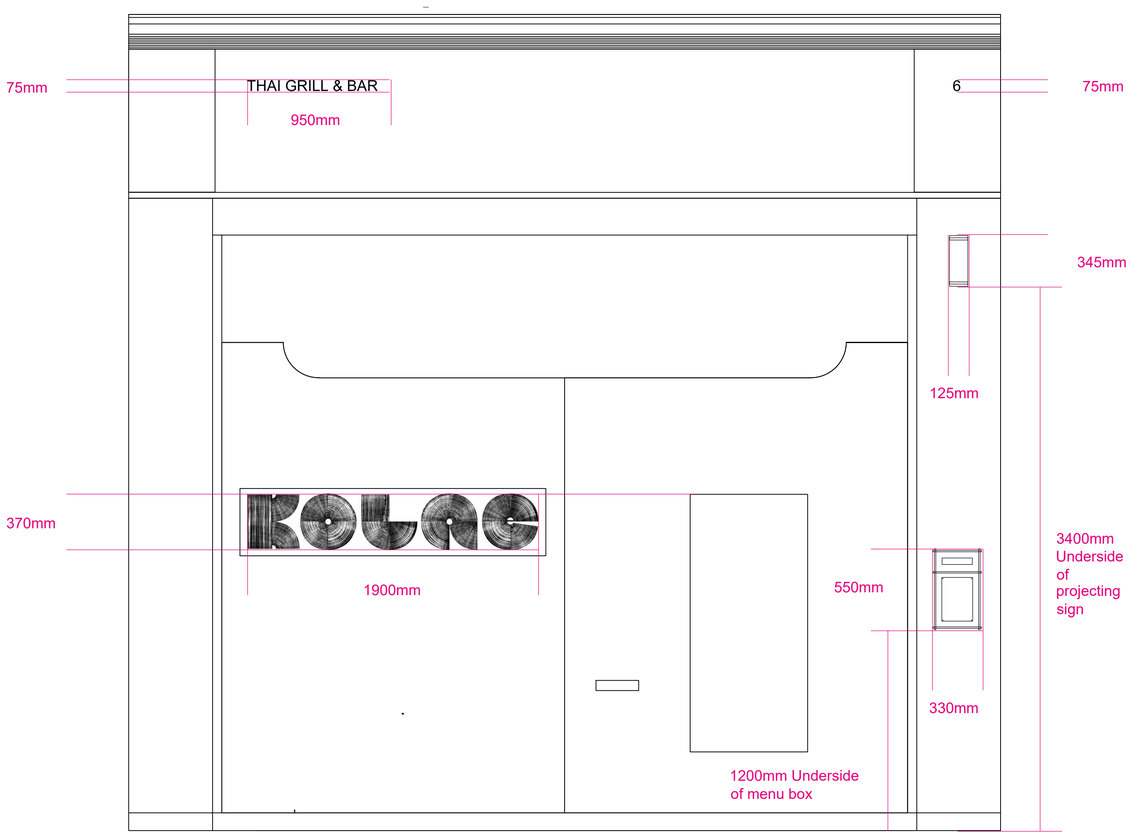


## FRONT ELEVATION

Scale 1:20 @ A1

400mm 0 400mm 800mm 1200mm 1600mm 2000mm

## MENU BOX

### SIDE VIEW No.1

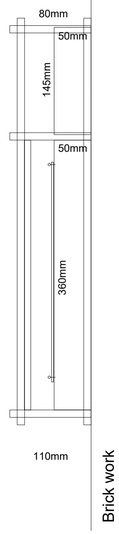


### FRONT

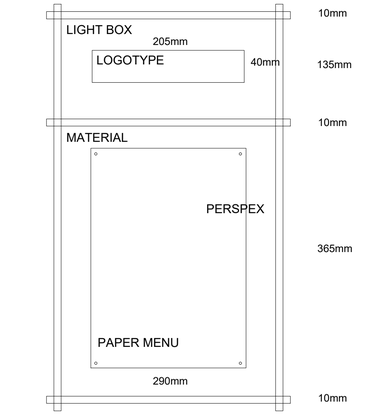


Scale 1:5 @ A1

100mm 0 100mm 200mm 300mm 400mm 500mm

### SIDE VIEW No.2

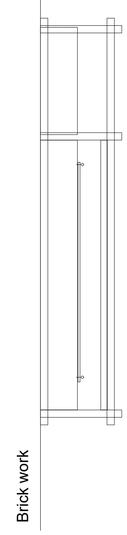


## Illuminated projecting sign

### SIDE VIEW No.1

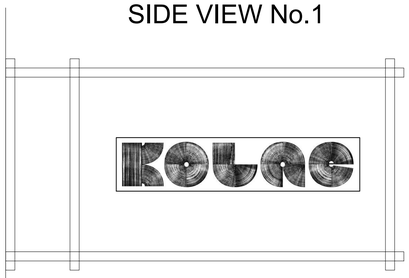

### END VIEW

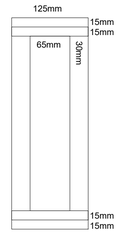


### SIDE VIEW No.2

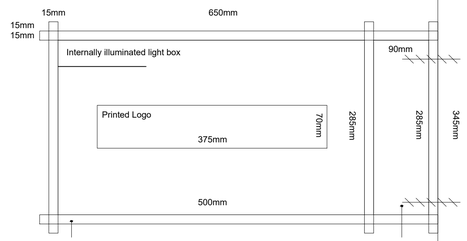


Scale 1:5 @ A1

100mm 0 100mm 200mm 300mm 400mm 500mm

PEMBROOK
design & project management

Sworders Court Yard. 19D North Street, Bishops Stortford, Herts. CM23 2LD
Tel: 01279 433888. Fax: 01279 433889.
E-Mail: pembrook@pembrook.co.uk
Website: www.pembrook.co.uk

Client: Som Saa

Project: 6 PARK STREET
Borough Market, SE1 9AB

Drawing Title: Proposed Signs

| | |
|---|---|
| Drawing Nr | 3361-47 |
| Scale | 1:20 & 1:5 @ A1 |
| Date | October 2023 |
| Drawn By | — |

Revision