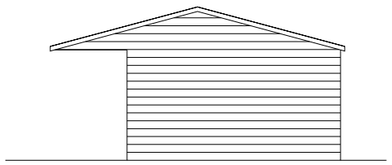

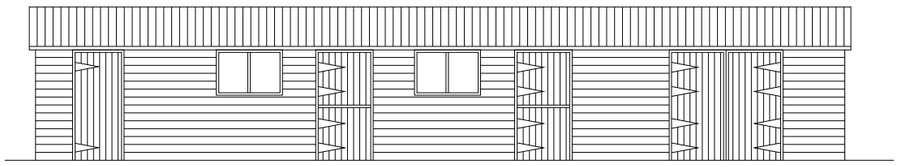

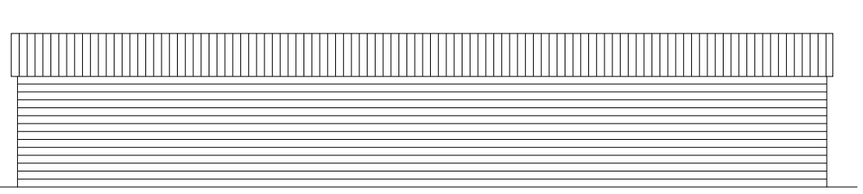

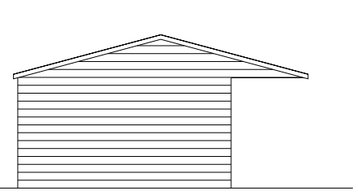

As Existing Elevations

0 1 2 3 4 5 6 7 8 9 10m

SCALE 1:100

Rev	Date	Description

WS PLANNING & ARCHITECTURE

Surrey Office
5 Pool House
Bancroft Rd
Reigate
RH2 7RP

London Office
No.1 Croydon
12-16 Addiscombe Rd
Croydon
CR0 0XT

T. 01737 225711
T. 02038 281180
www.wspa.co.uk
admin@wspa.co.uk

Date	Drawn By
November 2023	AR
Scale	**Checked**
1:100@A3	BW

Client
Mr. T Stokes

Project
Sunset Park Homes, Whitfield Road, Brackley, NN13 5TD

Title
As Existing Elevations

Drawing. No.	Rev.
J004682-DD-05	