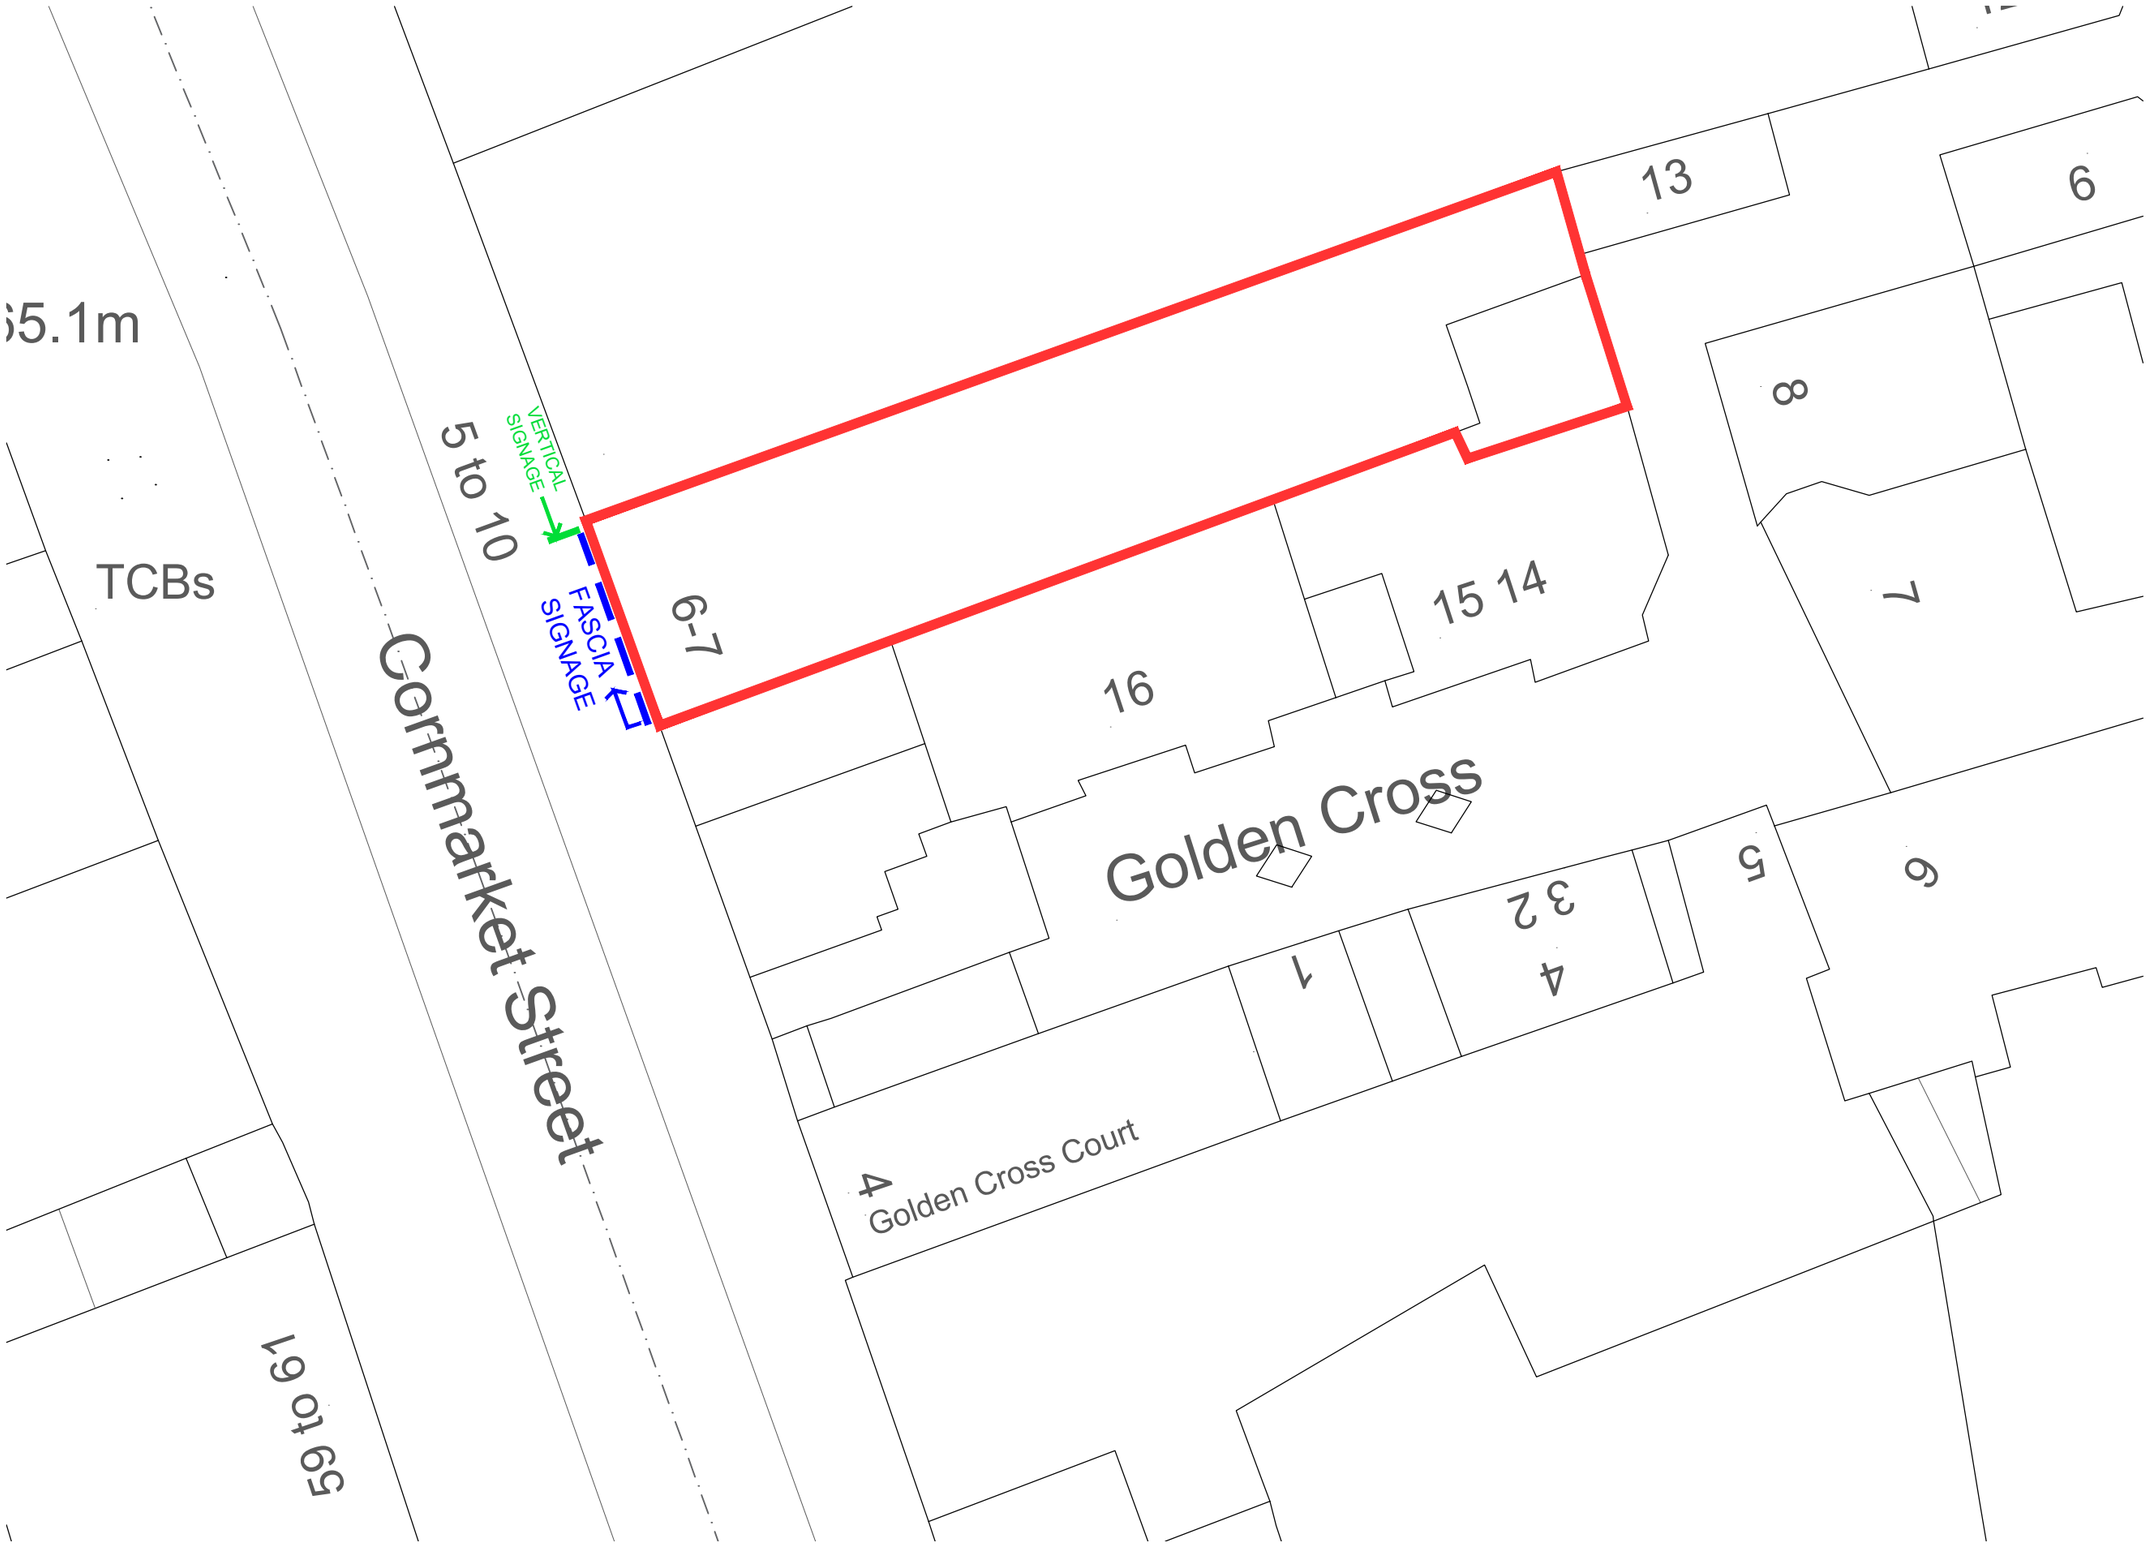

01 SIGNAGE LOCATIONS
Scale 1:200

Site - Retail Unit
170 sqm - 0,017 ha

FASCIA SIGNAGE
VERTICAL / BLADE SIGNAGE

0 1 2 3 4 5 10 15 20m

N

The use of this data by the recipient acts as an agreement of the following statements. Do not use this data if you do not agree with any of the following statements:-

All drawings are based upon site information supplied by third parties and as such their accuracy cannot be guaranteed. All features are approximate and subject to clarification by a detailed topographical survey, statutory service enquiries and confirmation of the legal boundaries.

Do not scale the drawing.
Use figured dimensions in all cases.
Check all dimensions on site prior to fabrication of any steelwork.

Report any discrepancies in writing to Wren Architecture as soon as they are identified before proceeding.

All proposed structural modifications to existing building to be in accordance with the structural engineer's drawings and specifications.

All proposed structure, including concrete slabs and steel beams, to be in accordance with the structural engineer's drawings and specifications.

Client
MR SARWAR AFZALI

Architects & Designers

Wren. architecture & design
31 Chester Road, N19 5DF, London UK.
+44 (0) 2072818982
www.wrenarchitecture.com

Rev	Description	Date	Drn	Chk

Status
ADVERT CONSENT APPLICATION

Project
7 CORNMARKET
OXFORD
OX1 3EX

Drawing Title
PROPOSED
SIGNAGE LOCATIONS

Project No.	Drawing No.	Revision
0235	A003	-
Scale @ A3	Drawn By	
1:200	MW	

G:\0235 7 Cornmarket Oxford OX1 3EX\01 Architecture\03 Spatial Coordination\01 Planning\Drawings\0235 - A001 - OS Map and photos_A3.dwg