NOTE:
All dimensions to be verified on site by the Contractor prior to the commencement of any work or the production of any fabrication drawings. All discrepancies to be immediately reported to the Contract Administrator.

This drawing is to be read in conjunction with all other relevant GFW Design + Architecture Ltd drawings, specification of works and all other appointed consultants drawings and specifications.

This drawing is the property of GFW Design + Architecture Ltd. Copyright is reserved by them unless otherwise agreed by written consent of GFW Design + Architecture Ltd.

All construction work to comply with Local Authority codes and Building Regulations, British Standards and other regulations applicable to both design and execution of the work.

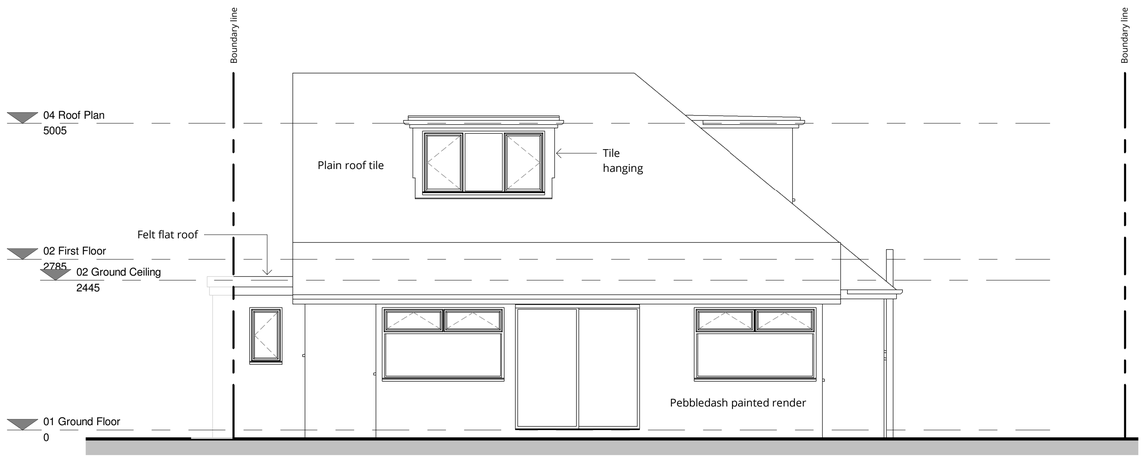

1 SOUTH WEST ELEVATION
1 : 50

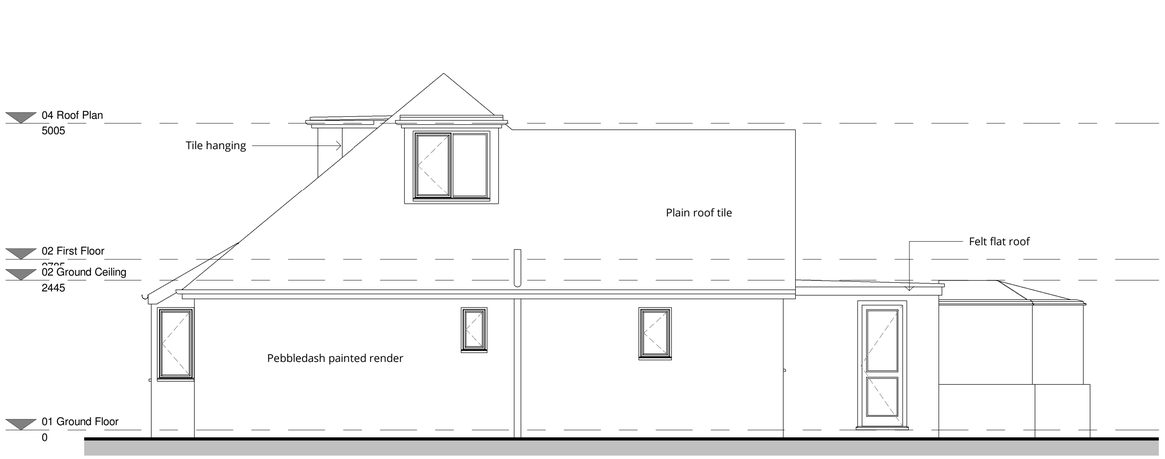

2 SOUTH EAST ELEVATION
1 : 50

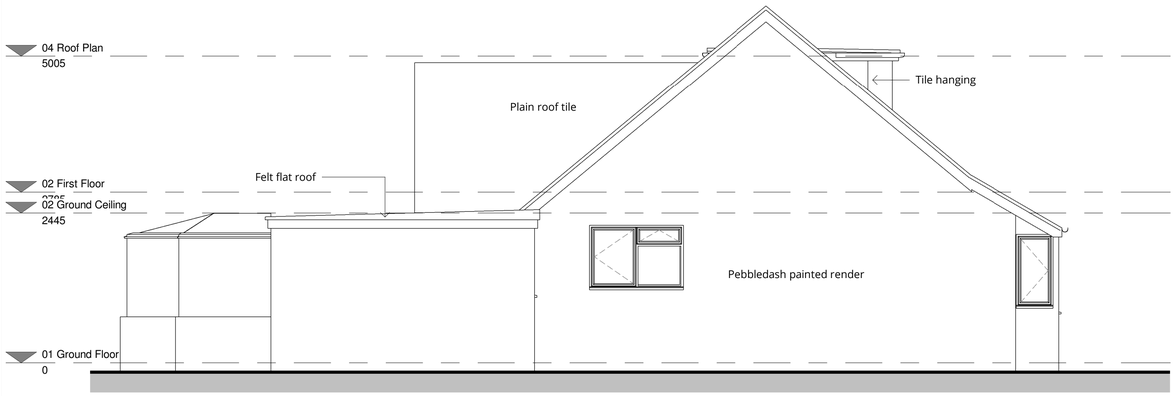

3 NORTH WEST ELEVATION
1 : 50

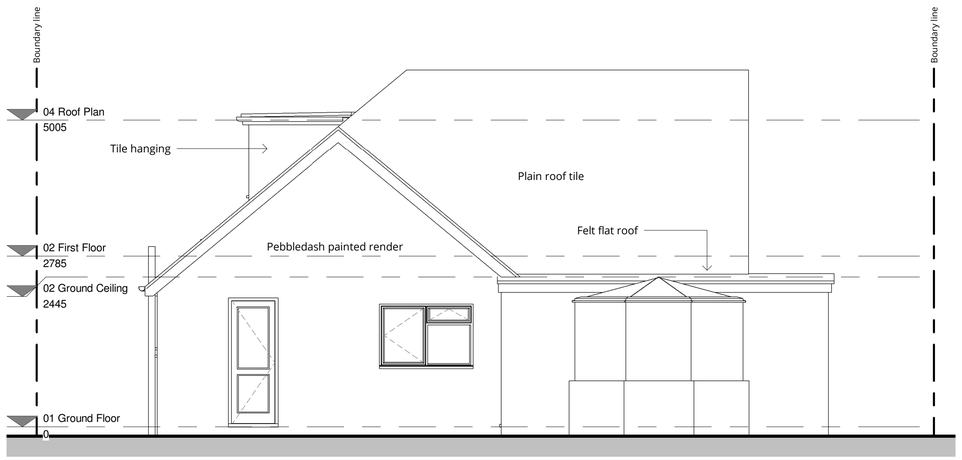

4 NORTH EAST ELEVATION
1 : 50

0m 1m 2m 3m 4m 5m
VISUAL SCALE 1:50 @ A1

PRELIMINARY

Rev	Description	Date

REVISION SCHEDULE

STATUS	PURPOSE OF ISSUE

GFW
DESIGN + ARCHITECTURE

T: 07436 982095 E: info@gfwdesign.co.uk
www.gfwdesign.co.uk

PROJECT
Pembroke
Tuckey Grove
Ripley,Woking
Surrey
GU23 6JG

TITLE
ELEVATIONS - As Existing

CLIENT
Tapani Holdings Limited

Drawn by	Date
wm	14.10.23

Scale(@ A1)	Project Number
1 : 50	1960

DRAWING NUMBER	REV
AE102	