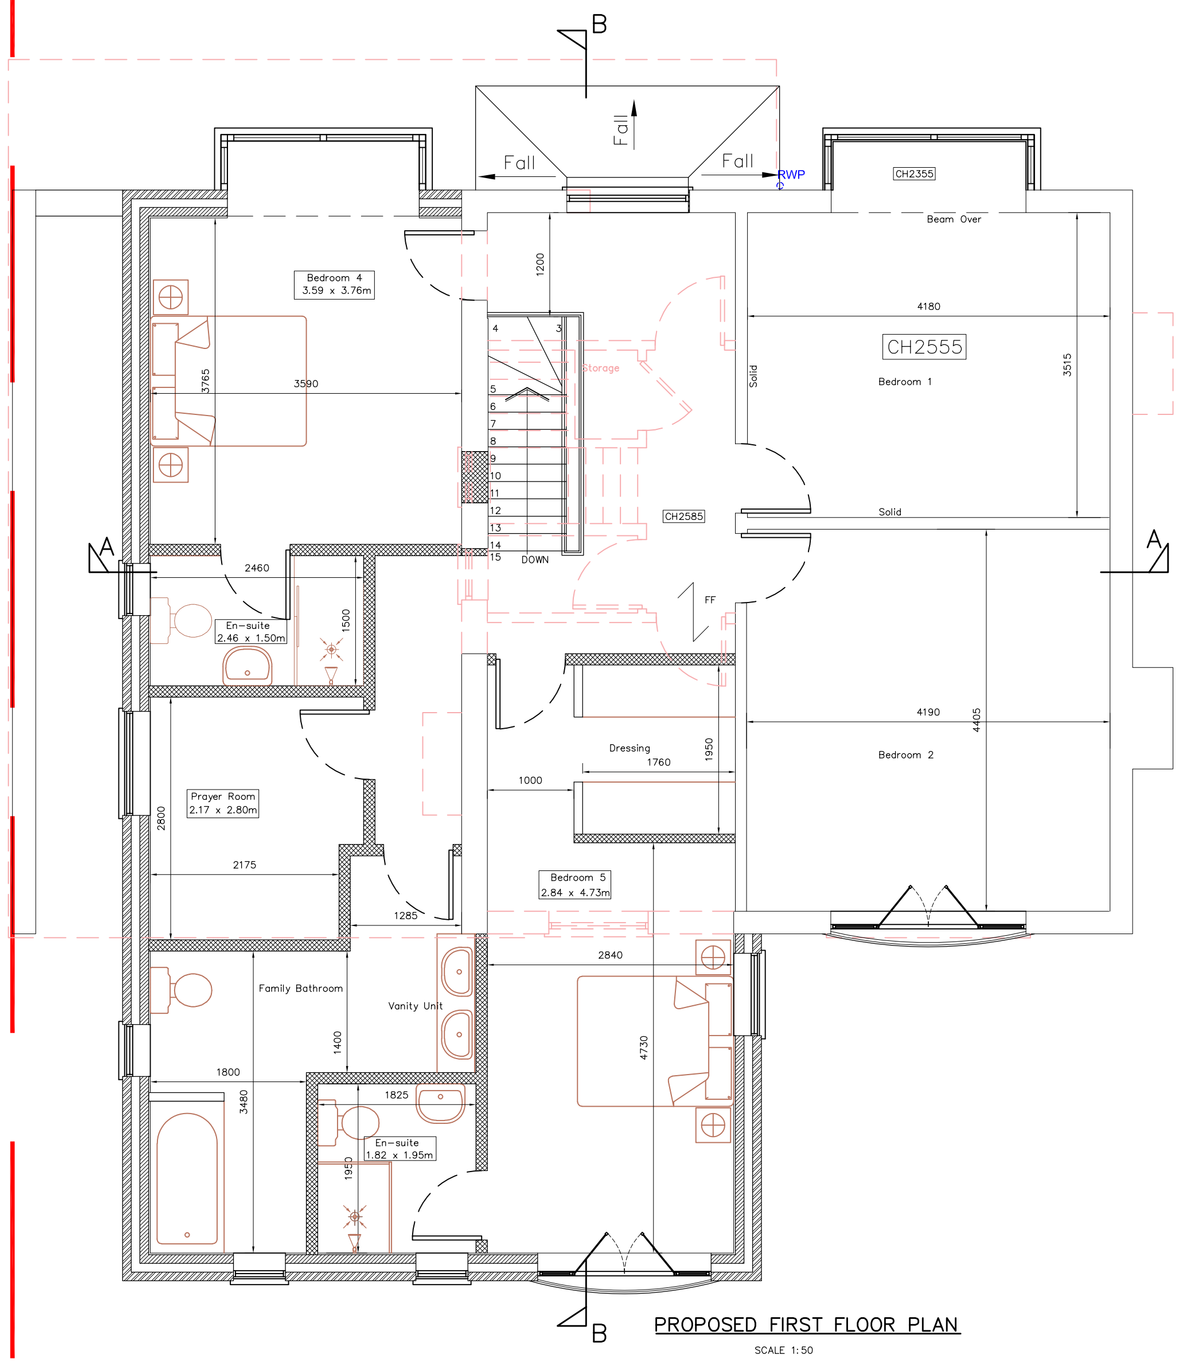

PROPOSED FIRST FLOOR PLAN

SCALE 1:50

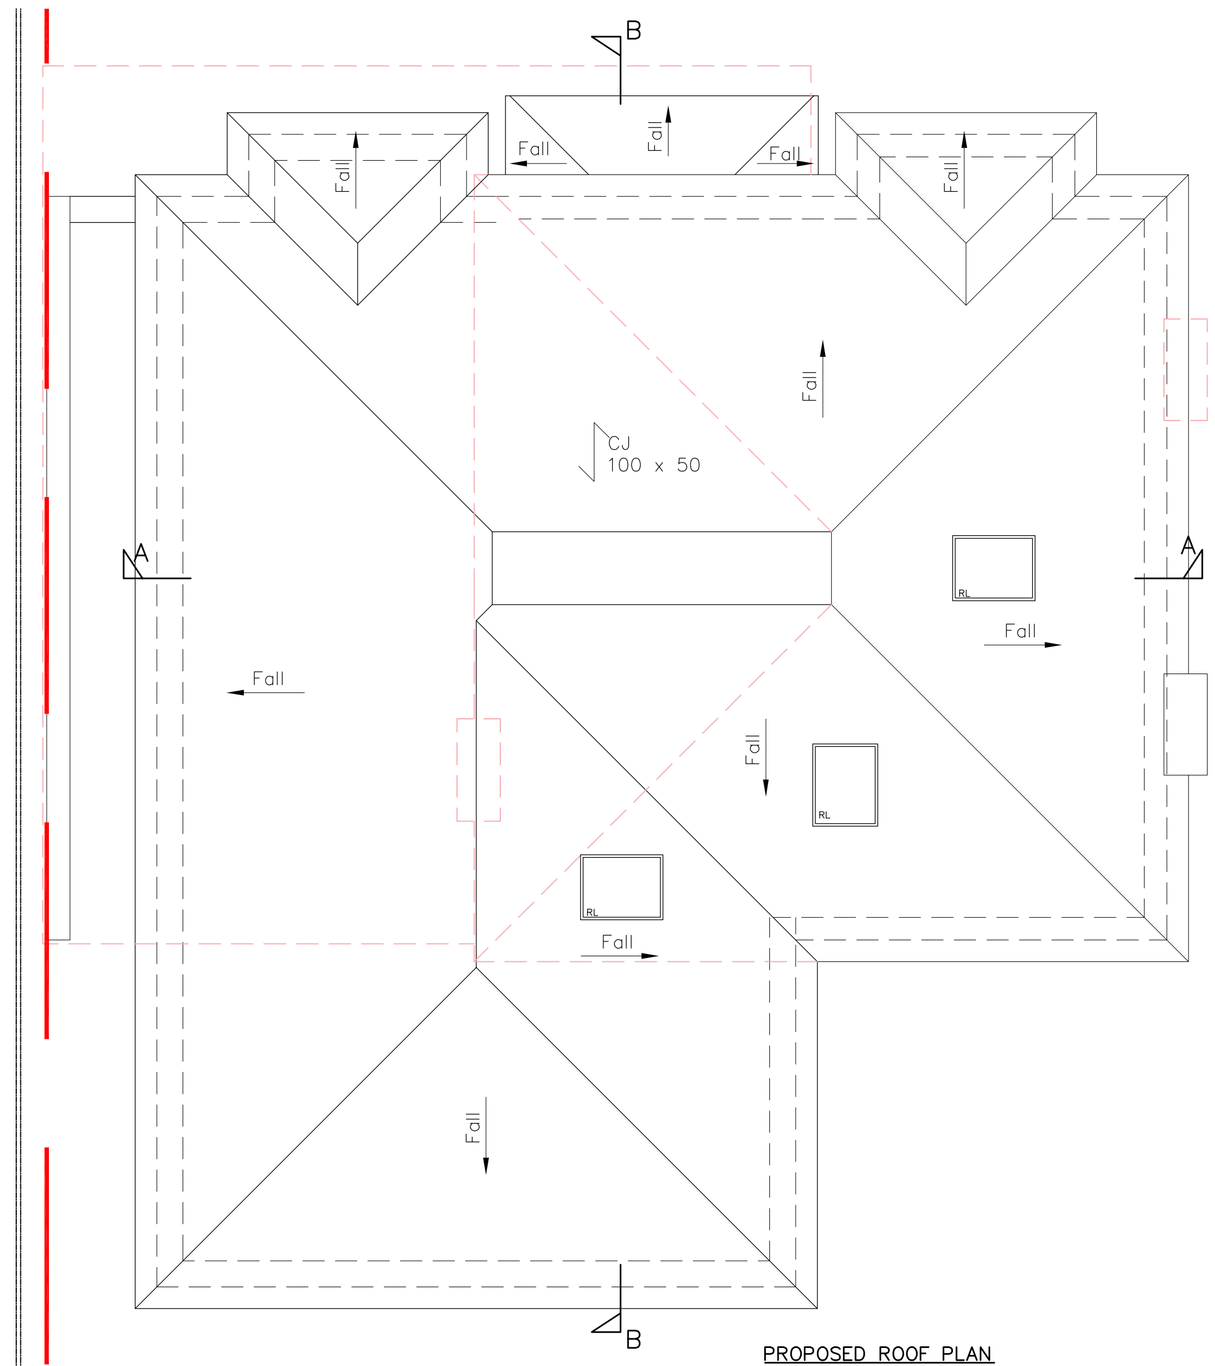

PROPOSED ROOF PLAN

SCALE 1:50

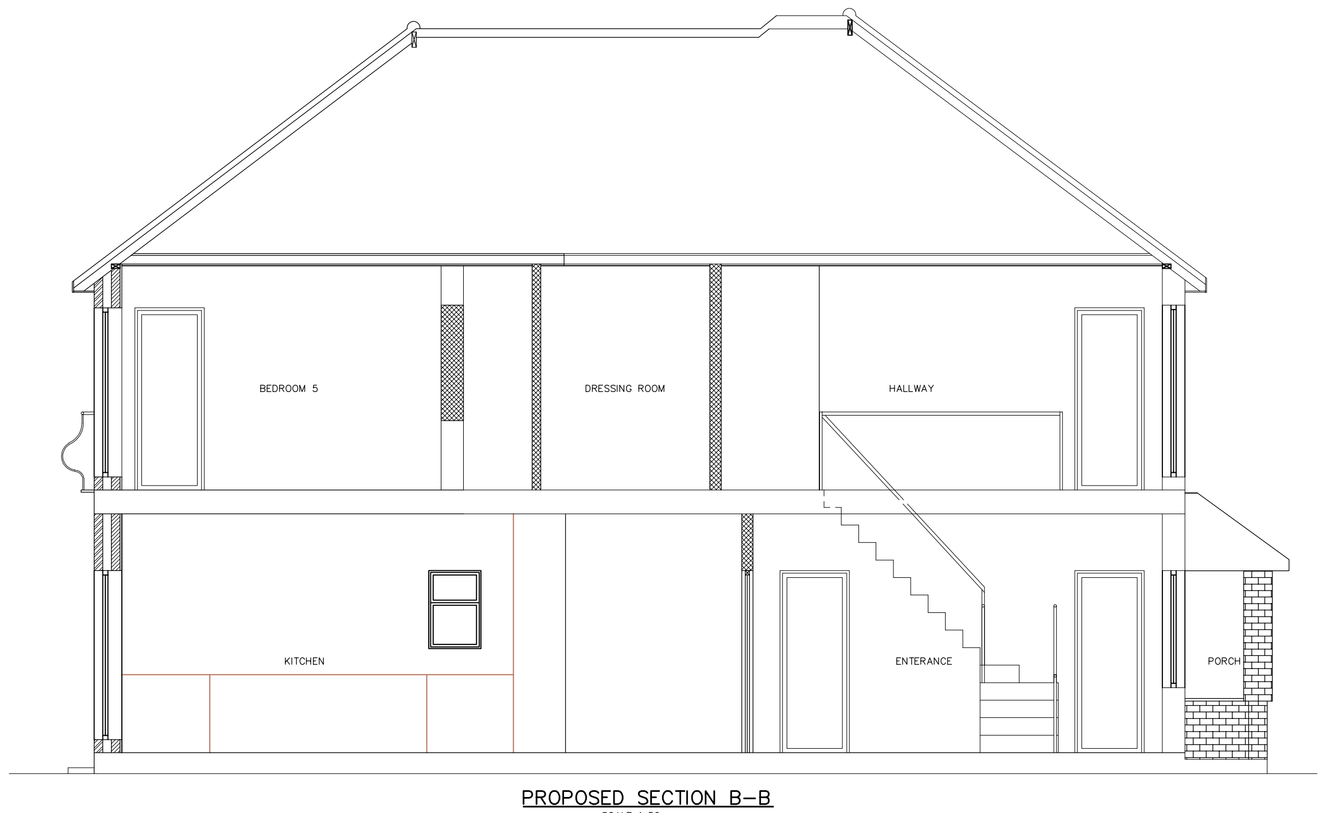

PROPOSED SECTION B–B

SCALE 1:50

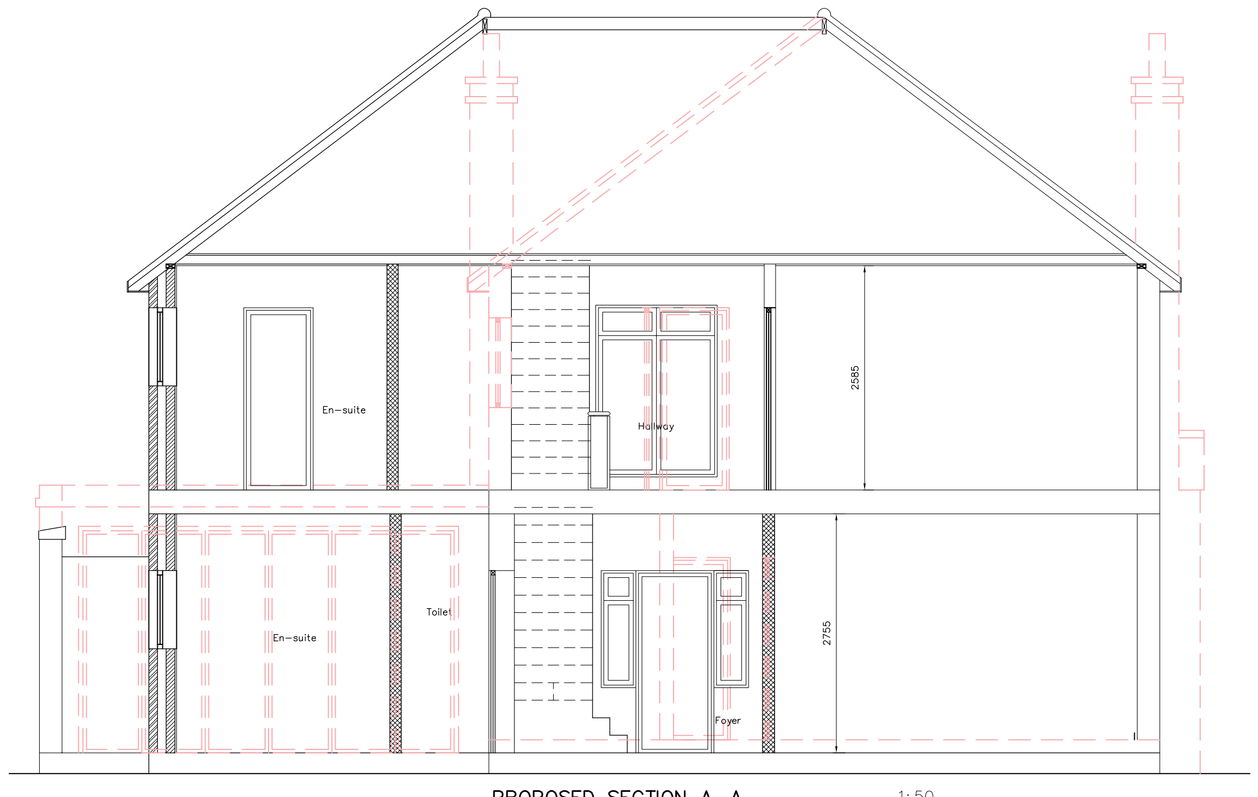

PROPOSED SECTION A–A

SCALE 1:50

1:50
0 1 2 3 4
0 1000 2000 3000 4000

CIVIL & STRUCTURAL ENGINEERS

KKR Planning & Design Ltd
Oasis Business Centres Ltd
468 Church Lane, Kingsbury,
London NW9 8UA.

Tel: 020 8200 2360
Email info@kkrpd.co.uk
Web www.kkrpd.co.uk

This drawing is the copy right of KKR Planning & Design Ltd. and may not be amended, copied or reproduce without written permission. No liability will be accepted for amendments made by other person.

Do not scale off the drawings (scale only for planning purposes).

Client:
– – – –

Project Title
58 The Gardens Watford WD17 3DW

Drawing Title
PROPOSED FIRST FLOOR PLAN, LOFT AND ROOF PLAN

Drawn: SAM NOV 2023

Checked:

Scale: 1:50 Size: A1

Project No. KKR–1540 Drawing No. PE–03 Rev. –