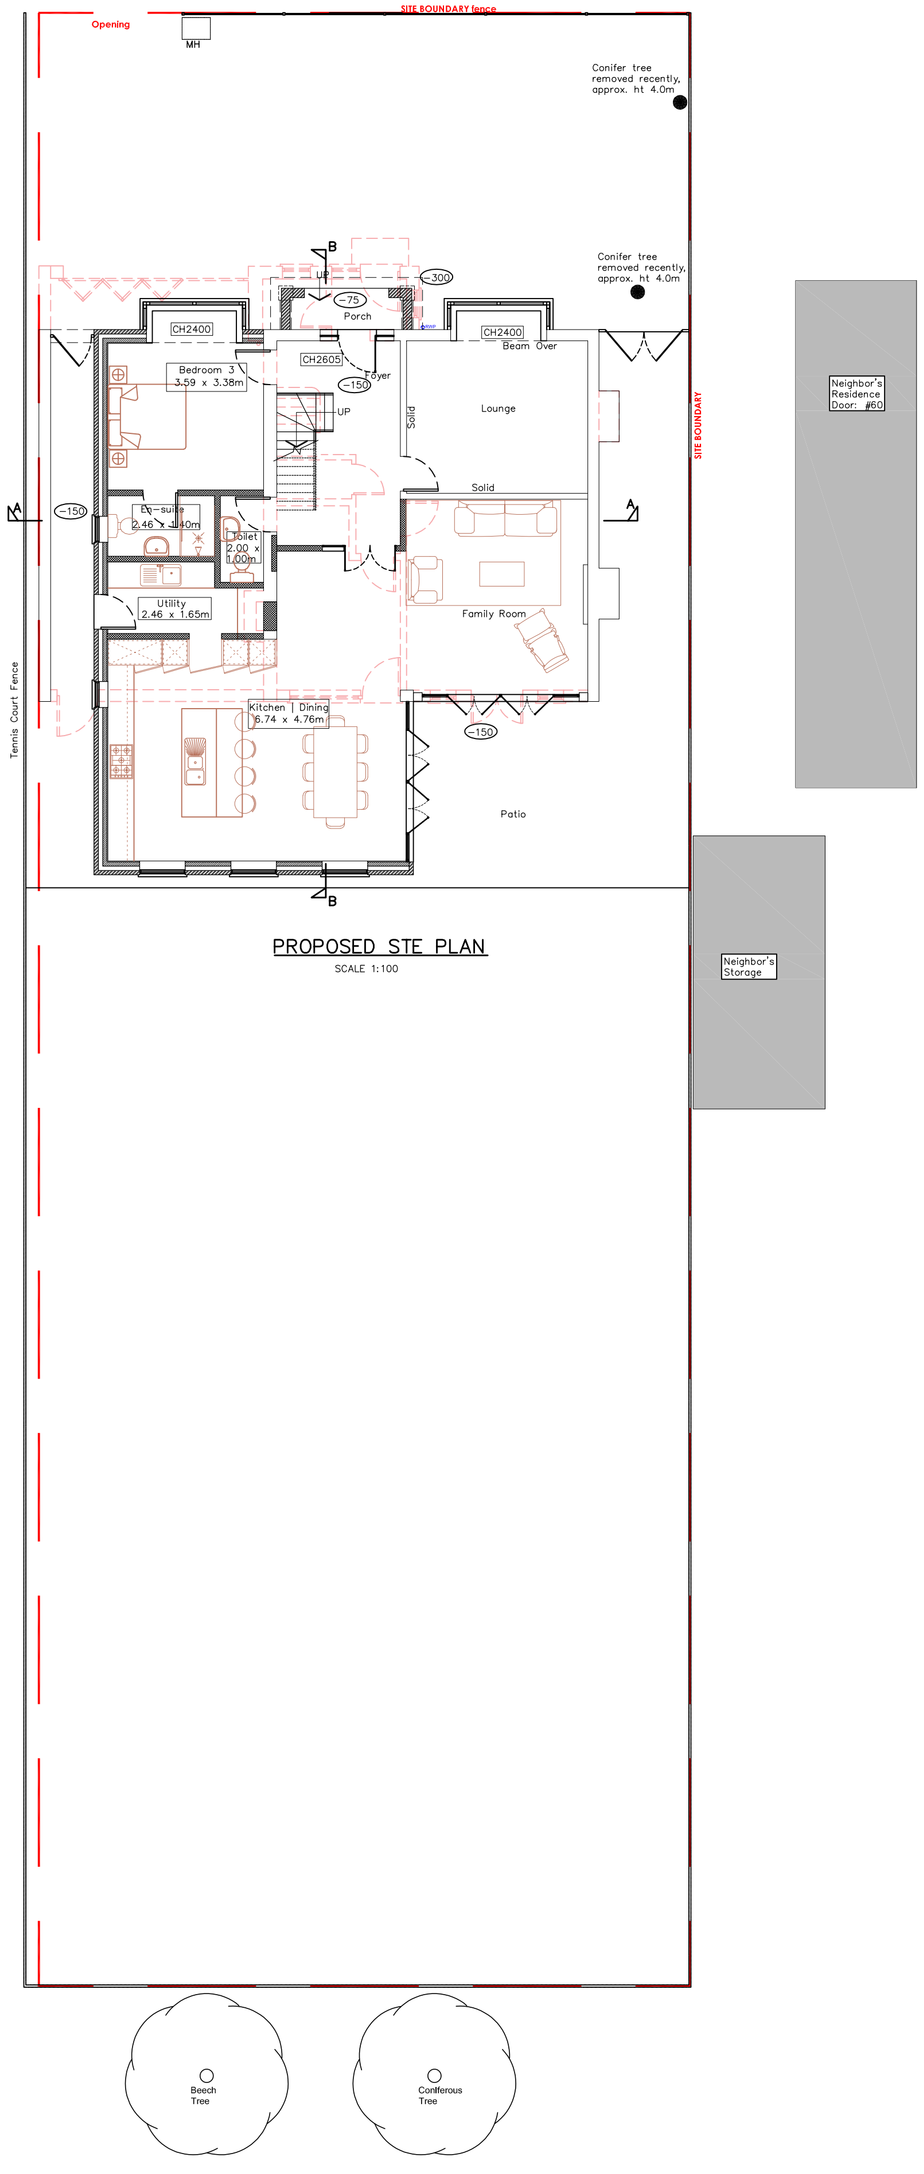

PROPOSED STE PLAN

SCALE 1:100

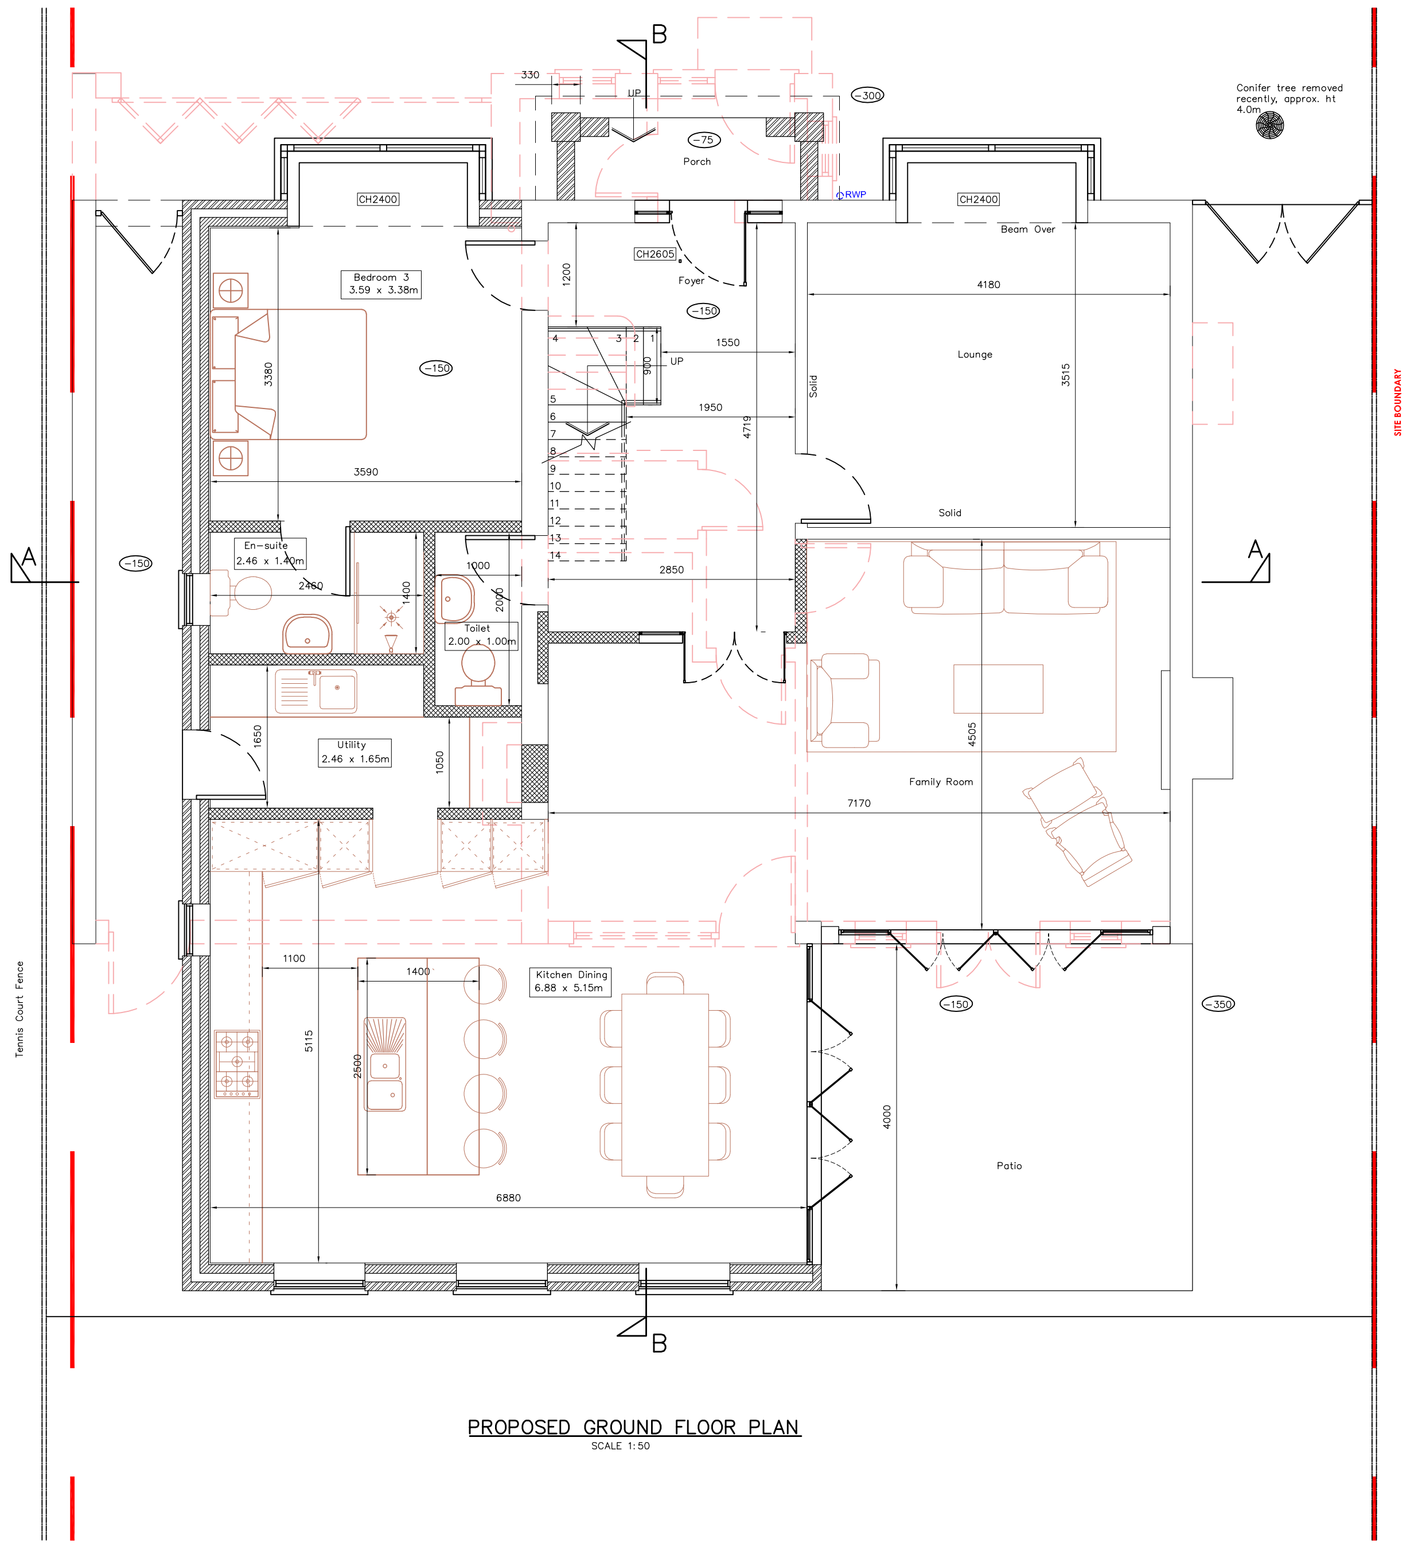

PROPOSED GROUND FLOOR PLAN

SCALE 1:50

1:50
0 1 2 3 4
0 1000 2000 3000 4000

1:100
0 2 4 6 8
0 2000 4000 6000 8000

CIVIL & STRUCTURAL ENGINEERS

KKR Planning & Design Ltd
Oasis Business Centres Ltd
468 Church Lane, Kingsbury,
London NW9 8JA.

Tel: 020 8200 2360
Email info@kkrpd.co.uk
Web www.kkrpd.co.uk

This drawing is the copy right of KKR Planning & Design Ltd. and may not be amended, copied or reproduce without written permission. No liability will be accepted for amendments made by other person.

Do not scale off the drawings (scale only for planning purposes).

Client: ————	Drawn: SAM NOV 2023
Project Title: 58 The Gardens Watford WD17 3DW	Checked:
Drawing Title: PROPOSED SITE PLAN AND GROUND FLOOR PLAN AND SECTION	Scale: 1:100/50 Size: A1
Project No.: KKR-1540	Drawing No.: PE-02 Rev.: –