©SUNSTONE DESIGN
THIS DRAWING IS FOR PLANNING PURPOSES ONLY. DO NOT CONSTRUCT FROM THIS DRAWING.

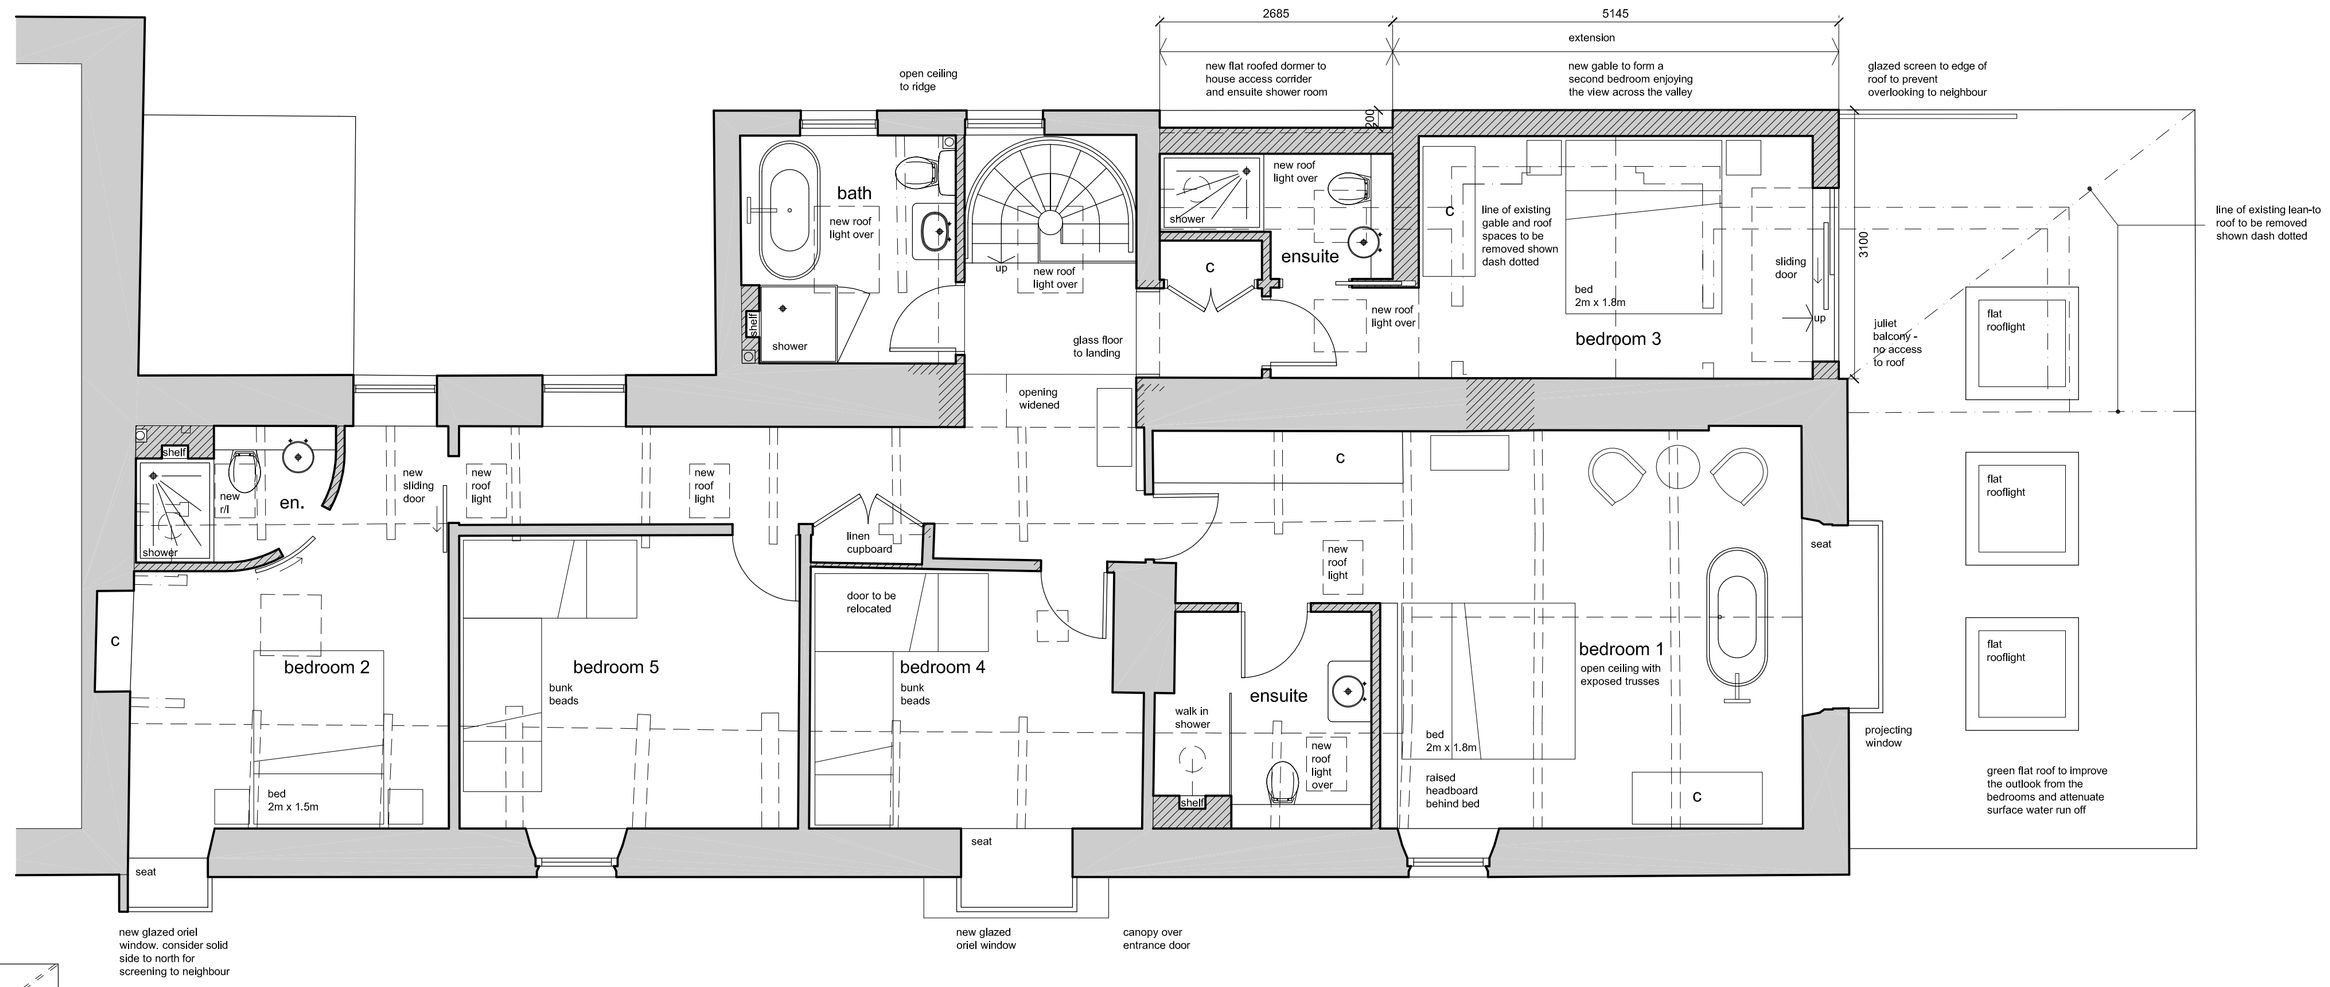

first floor plan

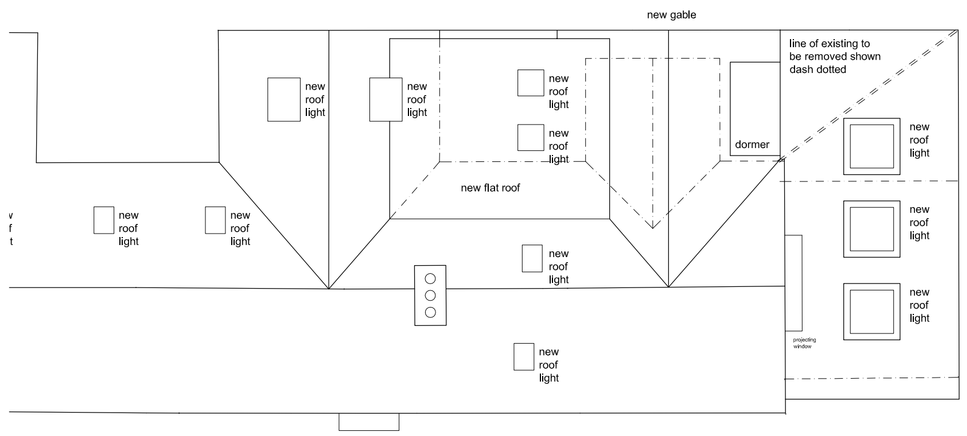

roof plan

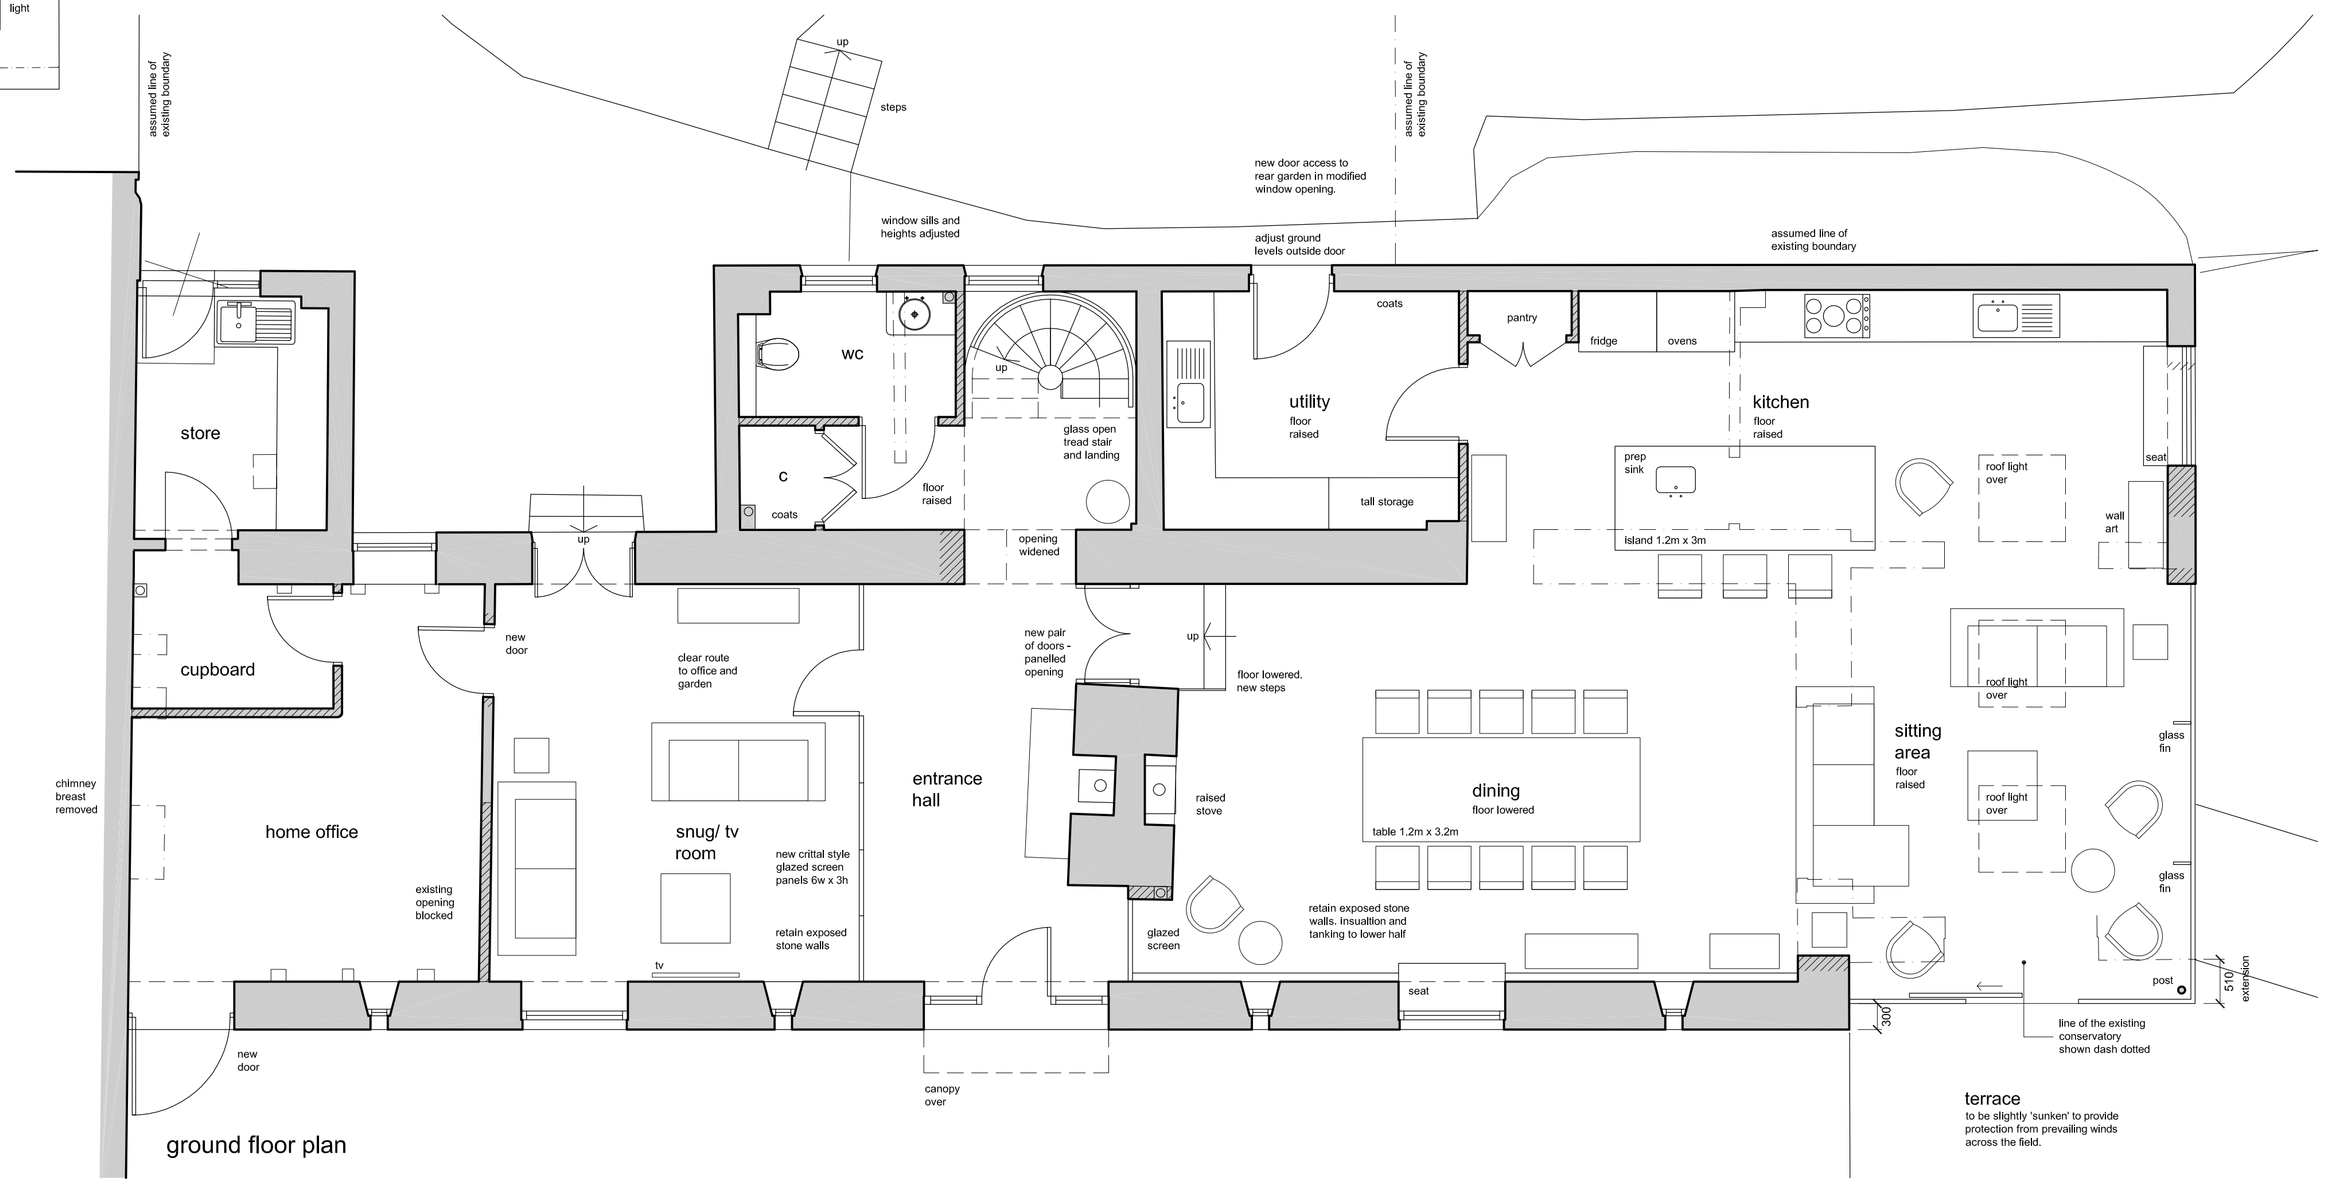

ground floor plan

0 1 2 3 4 5 Metres
0 5 10 15 Feet

N

Sunstone Design
ARCHITECTURAL CONSULTANTS
T 01962 713873
F 01962 713873
E studio@sunstonedesign.co.uk
A The Garden House, Highbridge Road, Twyford Moors SO21 1RL

THE GRANGE
TREVIADES

PROPOSED GROUND + FIRST FLOOR PLANS

JOB NO: 08_22 APRIL 2023
SCALE: 1:50 @ A1, 1:100 @ A3

DRAWING NO: 06