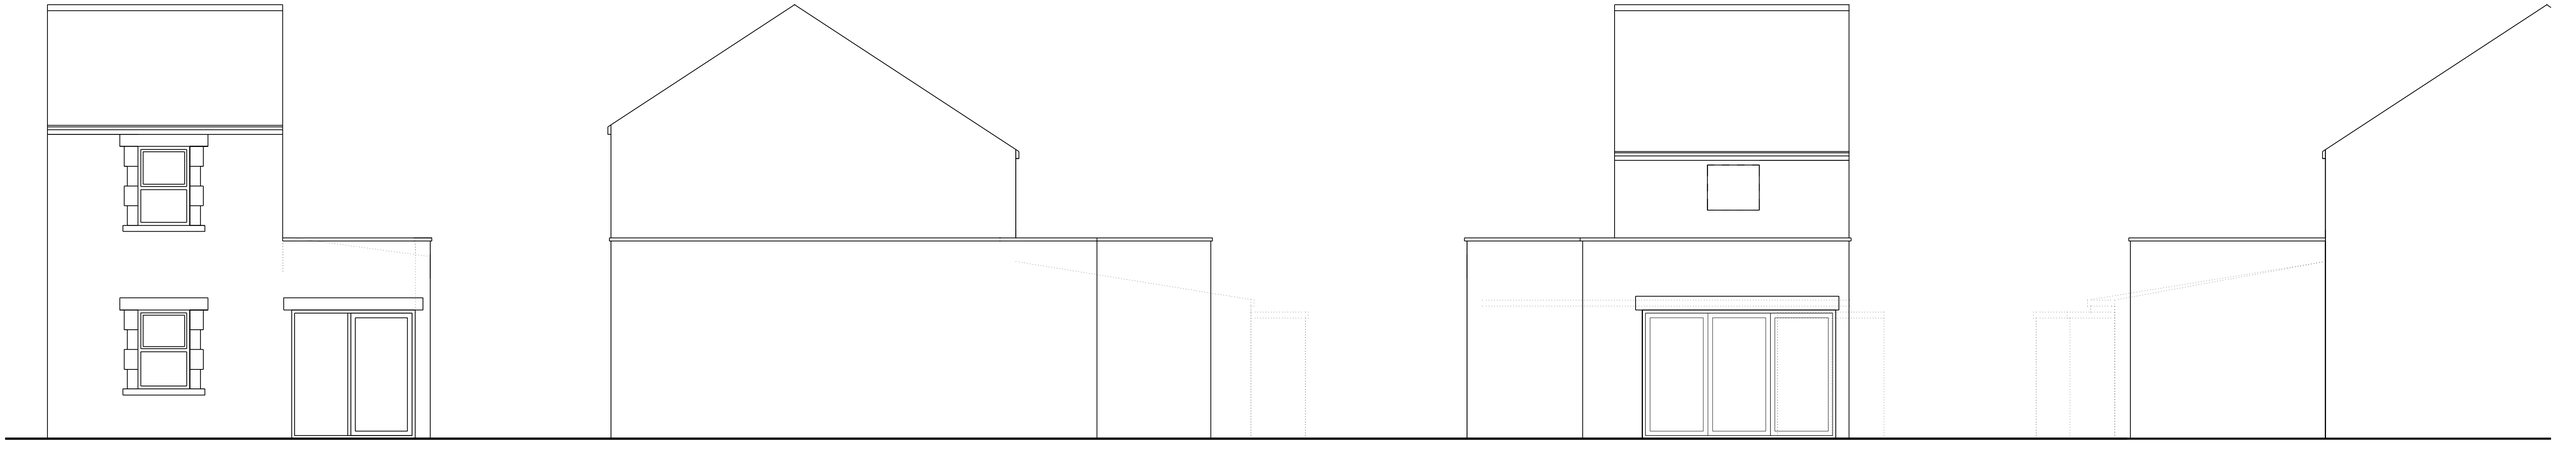

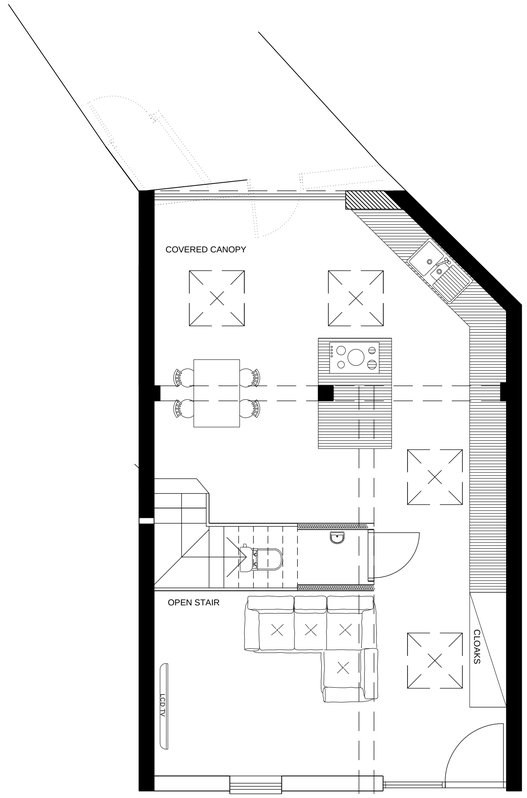

GROUND FLOOR PLAN 1:50

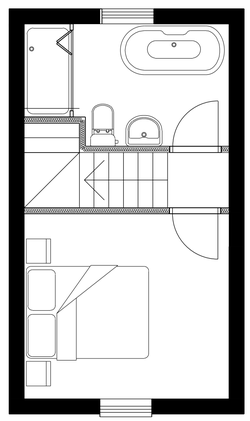

FIRST FLOOR PLAN 1:50

BW
AD

9A Fitzdale Road Salford S25N
ALTERATIONS AND CONVERSION OF EXISTING GROUND FLOOR DWELLING
PLANS AND ELEVATIONS PROPOSED
SCALE 1:50 @ A3
SEP 23
01-623-K110

35 DBR

© COPYRIGHT BY THE BOSS AND NEWBRAND SOUND LTD. DRAWING is a document of a commercial sensitive and proprietary nature and is not to be reproduced or used for any purpose or reproduction without the prior written consent of the author.