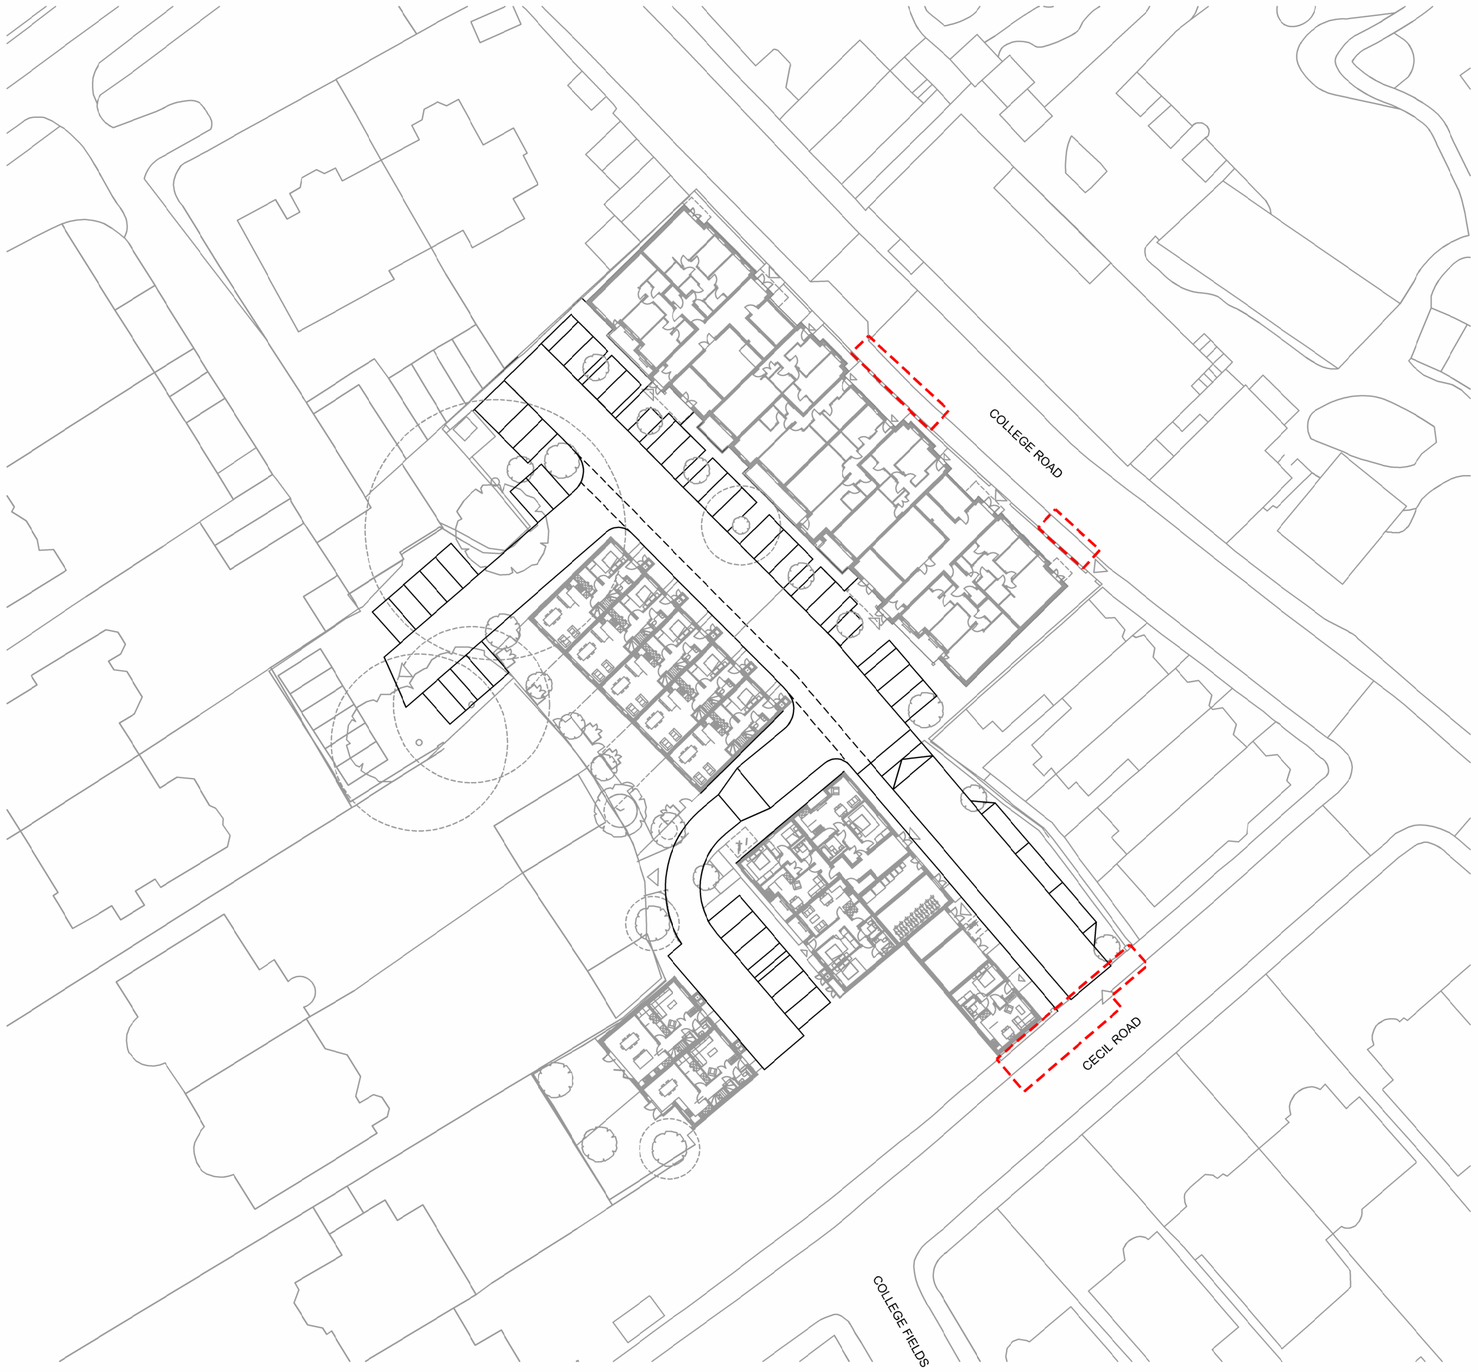

0 5 10 20 30 40 50m

1 : 500

HEALTH AND SAFETY INFORMATION

CONSTRUCTION
THIS DRAWING SHOULD NOT BE USED FOR CONSTRUCTION PURPOSES.

NOTES

1. DO NOT SCALE FROM THIS DRAWING. ONLY FIGURED DIMENSIONS ARE TO BE USED.
2. ALL DIMENSIONS ARE IN MILLIMETRES UNLESS NOTED OTHERWISE.
3. ALL LEVELS ARE IN METRES ABOVE ORDNANCE DATUM UNLESS NOTED OTHERWISE.
4. THIS DRAWING IS TO BE READ IN CONJUNCTION WITH ALL RELEVANT ARCHITECTS AND ENGINEERS DRAWINGS AND SPECIFICATIONS.

KEY

EXTENT OF S278 WORKS

REV	DESCRIPTION	DRN	CHK	APP	DATE
P03	ISSUED TO BRISTOL COUNTY COUNCIL	DL	RW	RW	27/10/2023
P02	ISSUED TO HILL	DL	RW	RW	17/10/2023
P01	ISSUED TO DESIGN TEAM	DL	RW	RW	31/08/2023

whitby wood
91-94 LOWER MARSH
LONDON SE1 7AB, UNITED KINGDOM
+44 (0)20 7442 2216 www.whitbywood.com

CLIENT

The Hill Group

PROJECT

COLLEGE ROAD
BRISTOL

PRELIMINARY

DRAWING TITLE

SECTION 278
SITE LOCATION PLAN

DATE	SCALES @ A1	DRAWN BY	CHECKED	APPROVED
04/08/2023	1:500	DL	RW	RW

DRAWING NUMBER: CRB-WWS-XX-XX-D-C-05003
REVISION: P03

W:\WW General\Projects\P451300\P451392 College Road, Bristol\03 BIM\02 Drawings\DWG\CRB-WWS-XX-XX-D-C-05003.dwg Plotted on 27/10/23 at 13:59 by d.lynd