Elevations 1;50

Existing Front Elevation

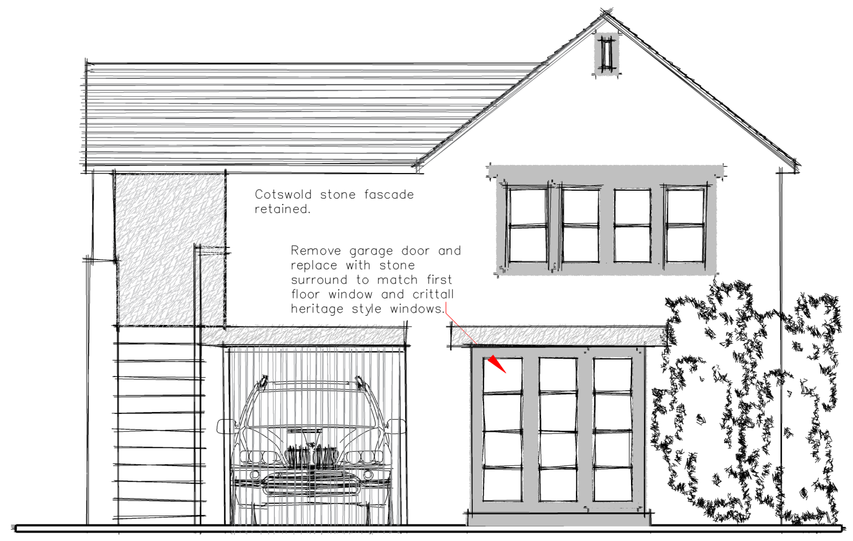

Proposed Front Elevation

Site plan 1;1250

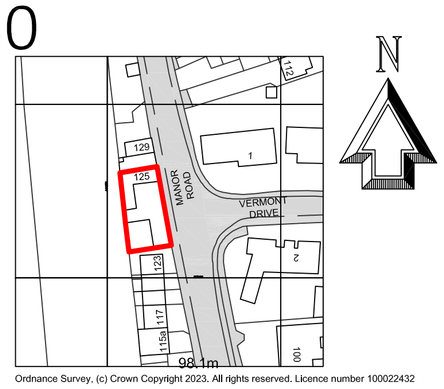

Ordnance Survey, (c) Crown Copyright 2023. All rights reserved. Licence number 100022432

Block plan 1;500

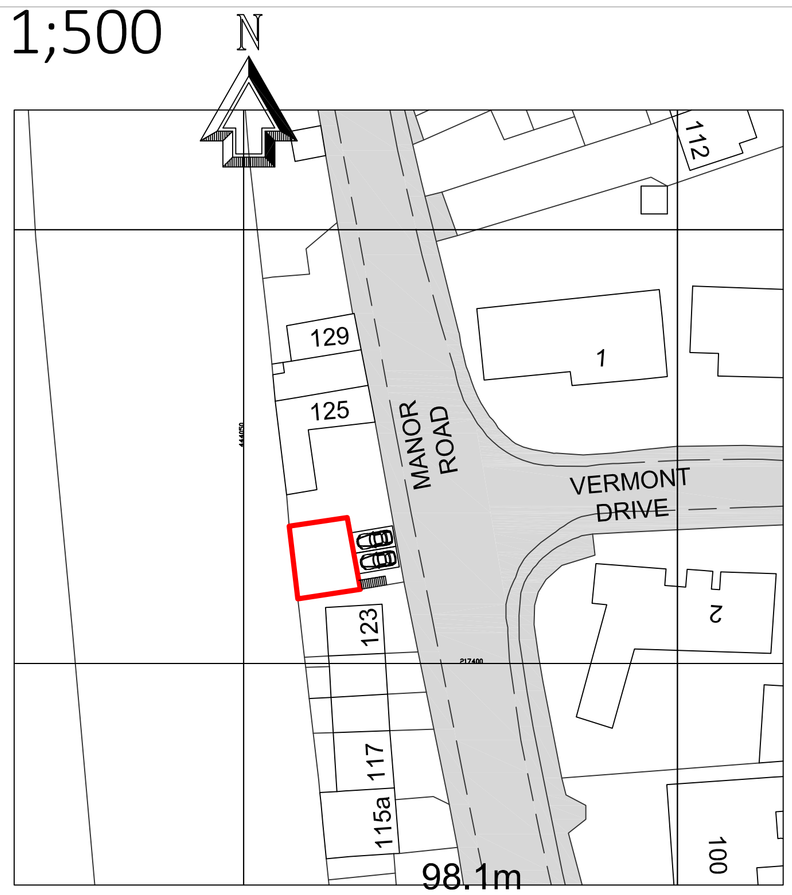

Ordnance Survey, (c) Crown Copyright 2023. All rights reserved. Licence number 100022432

Floor plans 1;50

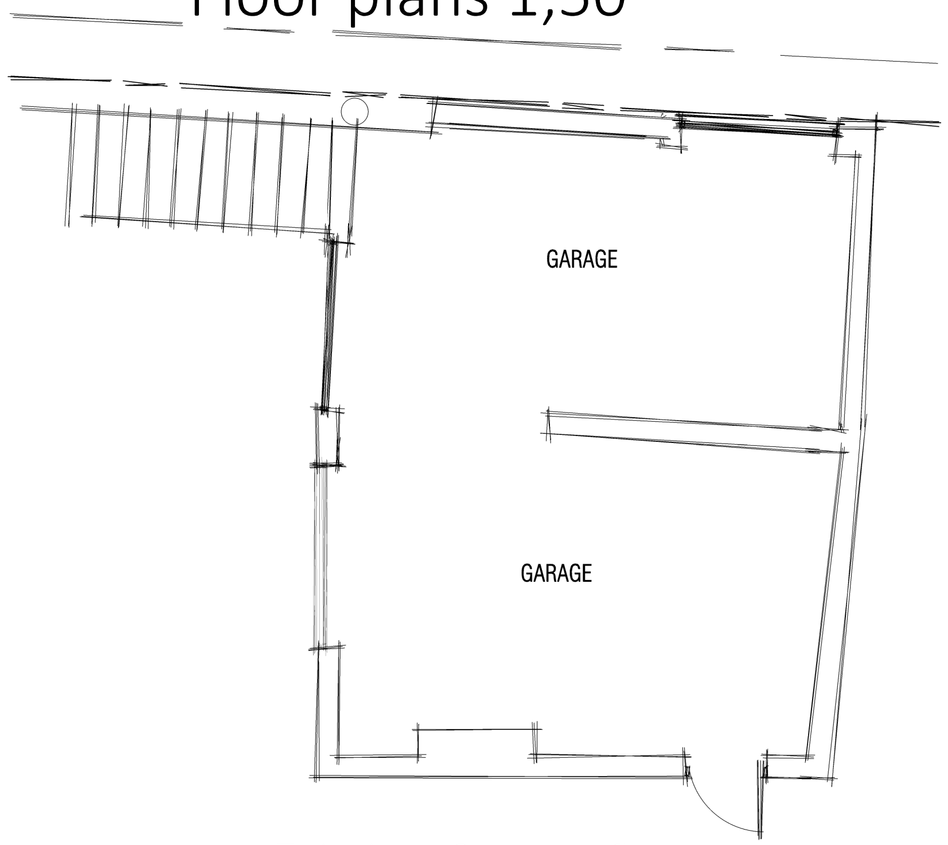

Existing Garage floor plans

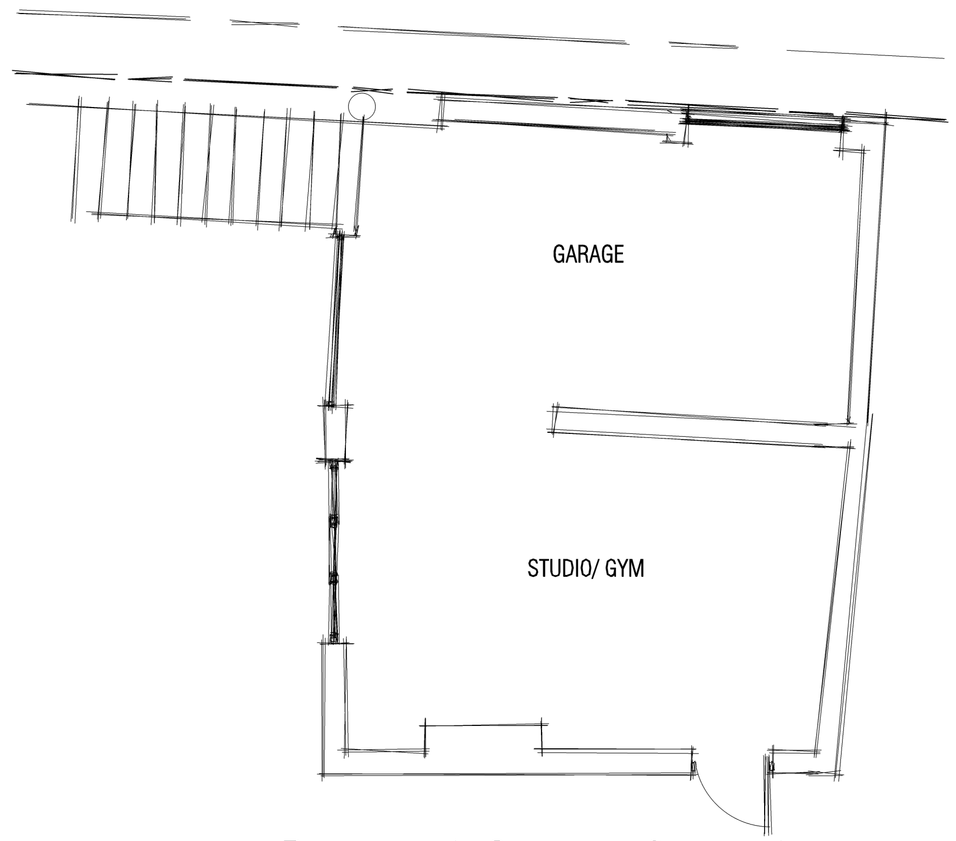

Proposed Garage floor plans

0 1 2 3 4 5 10

SCALE BAR 1:50

0 25 50 100 200

SCALE BAR 1:1250

0 10 20 50 100

SCALE BAR 1:500

0 5 10 15 20

SCALE BAR 1:100

CLIENT
Neil and Michelle Cooper

PROJECT
Part conversion of garage to Studio/gym , retaining 3 parking spaces.

SITE ADDRESS
125 Manor road woodstock OX20 1XS

DRAWING TITLE
Elevations, Floor plans, Site plans , Block plans .

DATE 13.11.23	DWG. No. PL. 01
SCALE as indicated (A1)	
DRAWN BY: RP	DATED 13.11.23
CHECKED BY:	
APPROVAL BY:	

Chartered planning and architecture