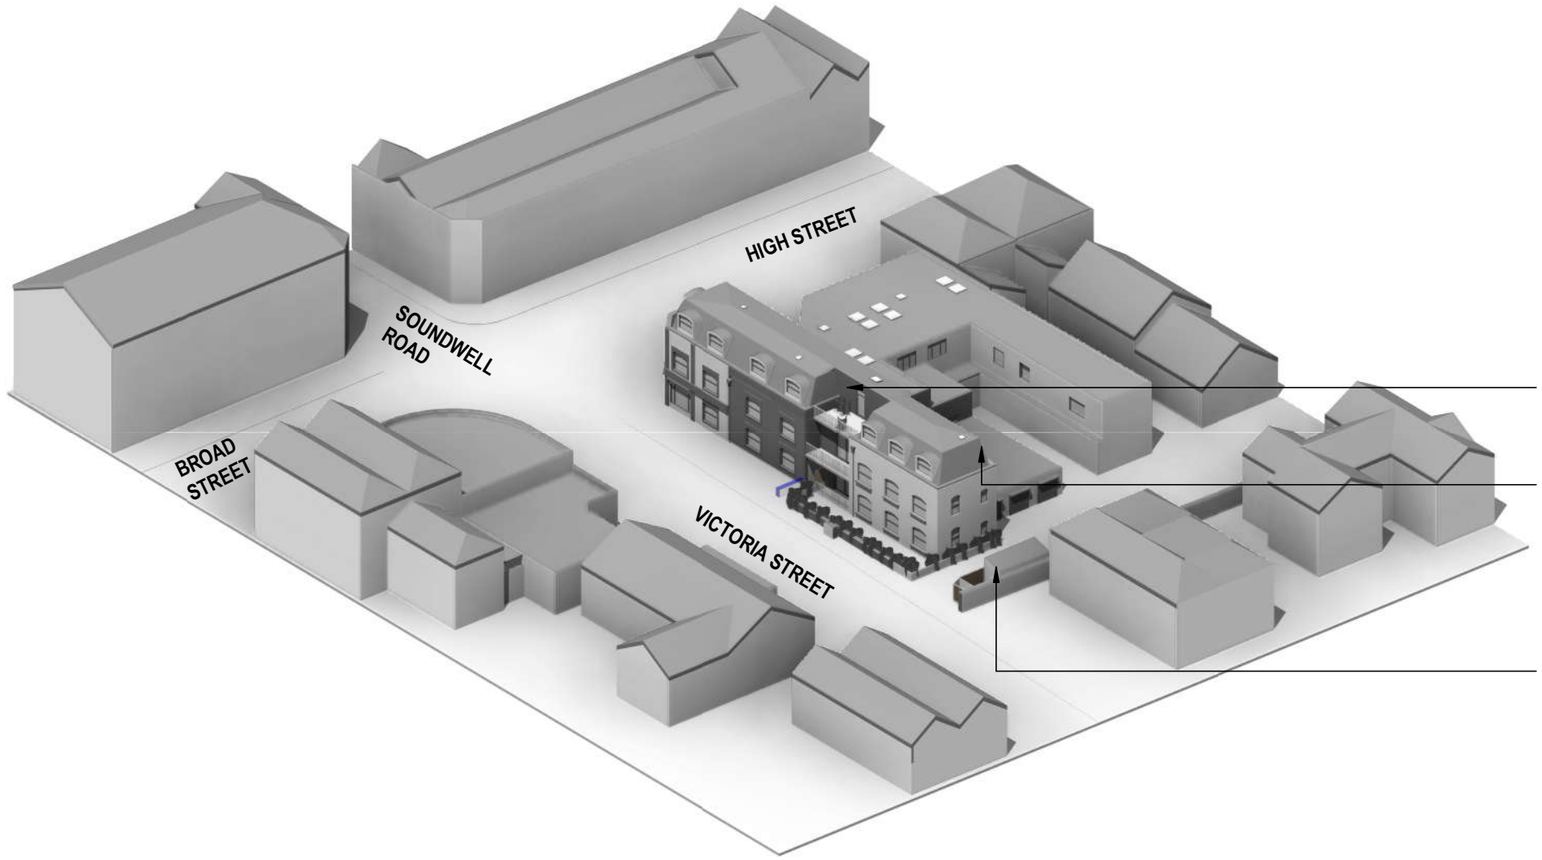

1/161 PROPOSED 3D-VIEW LOOKING SOUTH WEST
SCALE

NORTH

0m 5m 10m 20m 50m

Scale 1:500

SAFETY, HEALTH AND ENVIRONMENTAL INFORMATION

In addition to the hazards/risks normally associated with the types of work detailed on this drawing, note the following:

CONSTRUCTION

MAINTENANCE/CLEANING

DECOMMISSIONING/DEMOLITION

It is assumed that all works will be carried out by a competent contractor working, where appropriate, to an approved method statement

Notes :
1. Drawings to be read in conjunction with all other disciplines drawings and specification documents
2. All dimensions are in millimetres unless otherwise specified.
3. The level of information in this drawing is issued for planning only. The information shown should not be used for any other purpose (such as building regulations or construction) unless permission is expressly given by client/architect. To be read in conjunction with Civil, Structural and MEP information. Rights for **Party Wall** and Rights of Light lies with the client. All dimensions should be checked out on site. Illustrated material subject to copyright.

Rev.	Date	Description	By	Chk'd	App'd

Drawing Status: **PLANNING**

Suitability: **S0**

Cryer&Coe architects
10 - 12 Gloucester Rd,
Third Floor,
Bristol,
BS7 8AE
Tel: 01173 634033
hello@cryerandcoe.co.uk
www.cryerandcoe.co.uk

Client: YELLOW GIRAFFE

Project Title: 141 HIGH STREET

Drawing Title: PROPOSED 3D VIEW WITH STREET SCENE

Scale	Designed	Drawn	Checked	Authorised
	SC	SC	DC	DC
Original Size: A3	Date: 25-10-2023	Date: 25-10-2023	Date: 25-10-2023	Date: 25-10-2023

Drawing Number: 161

Revision: