original corbell bracket to be reproduced

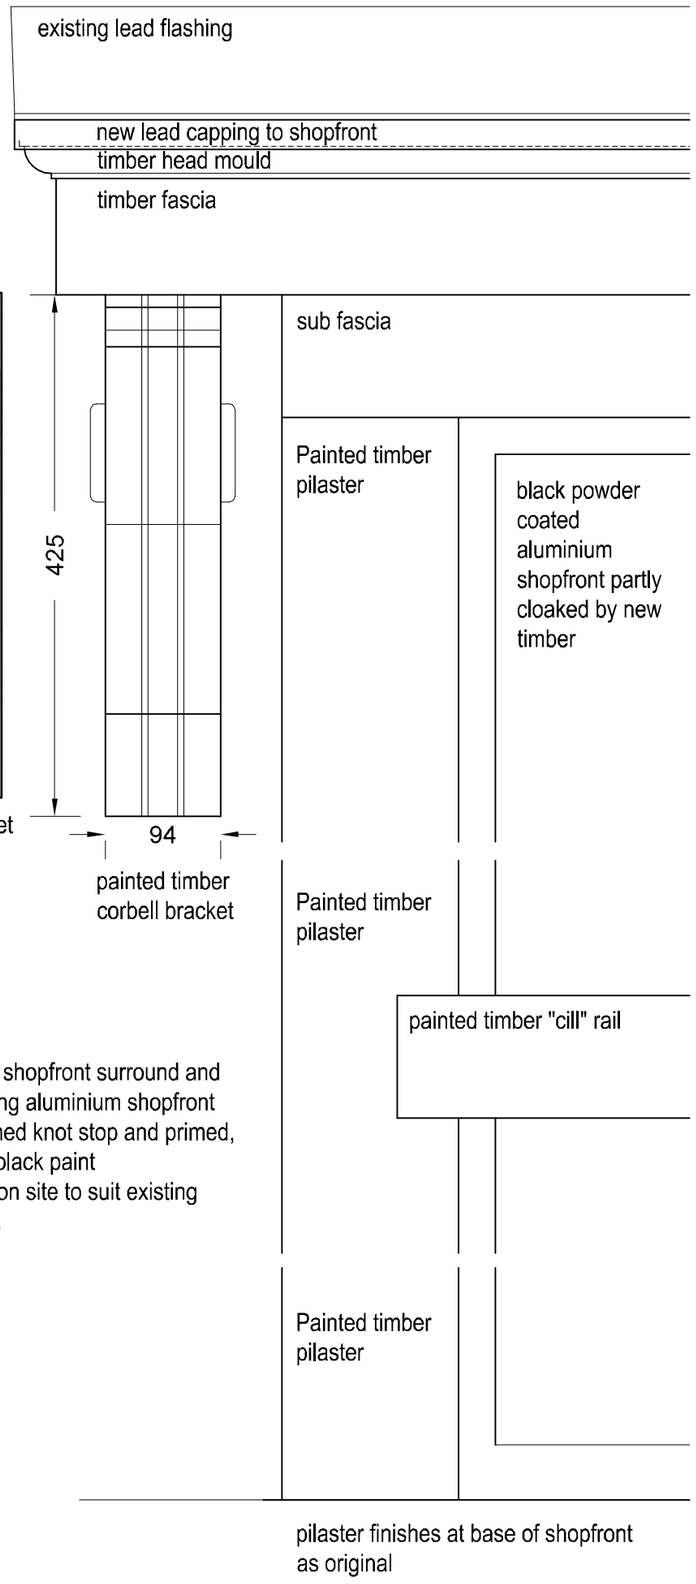

General Notes -
Traditional painted timber shopfront surround and pediment applied to existing aluminium shopfront
All new joinery to be finished knot stop and primed, one undercoat two coats black paint
Check all measurements on site to suit existing sizes before manufacture.

Elevation Details1:5

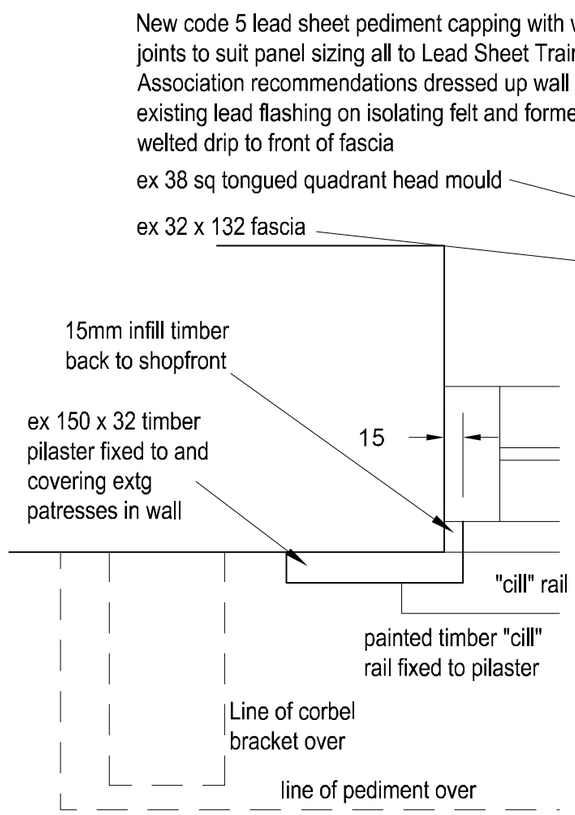

Window Jamb

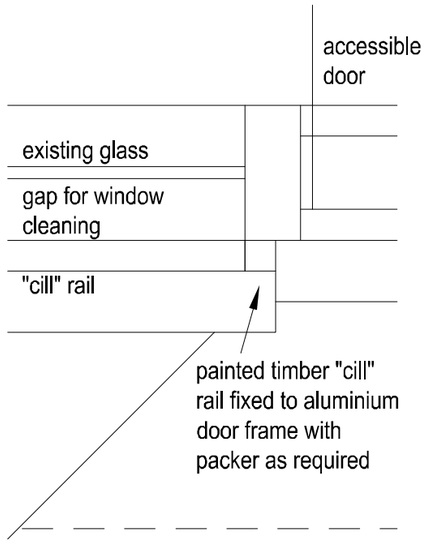

Door Jamb
Plan Details1:5

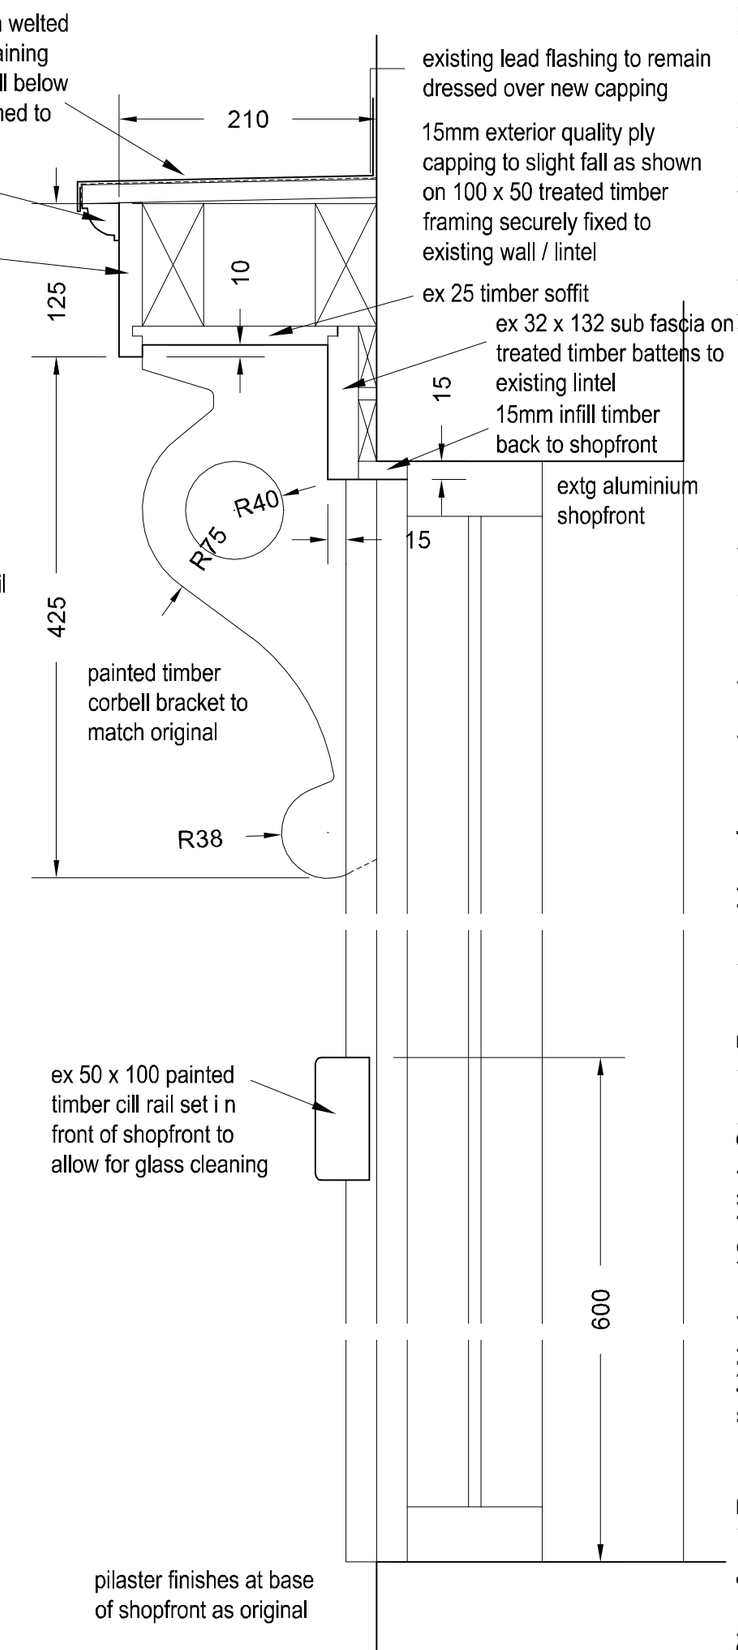

Section Details1:5

39, Hawthorn Road, Lincoln. LN2 4QX
Tel. 01522 521272
Mobile 07836 662089
E. mail john_haynes@talktalk.net
Web www.john-haynes-design.co.uk

John Haynes
Architectural Design

Project Shopfront Remedial Works, 13, High Street, Branston, Lincon, Lincoln LN4 1NB
Drawing Shopfront Details
Client Mr J. Mohammed
Drawing No 909-A3-004
Scale 1:5 @A3
Date November 2023

1400mm
1000mm
500mm
0mm