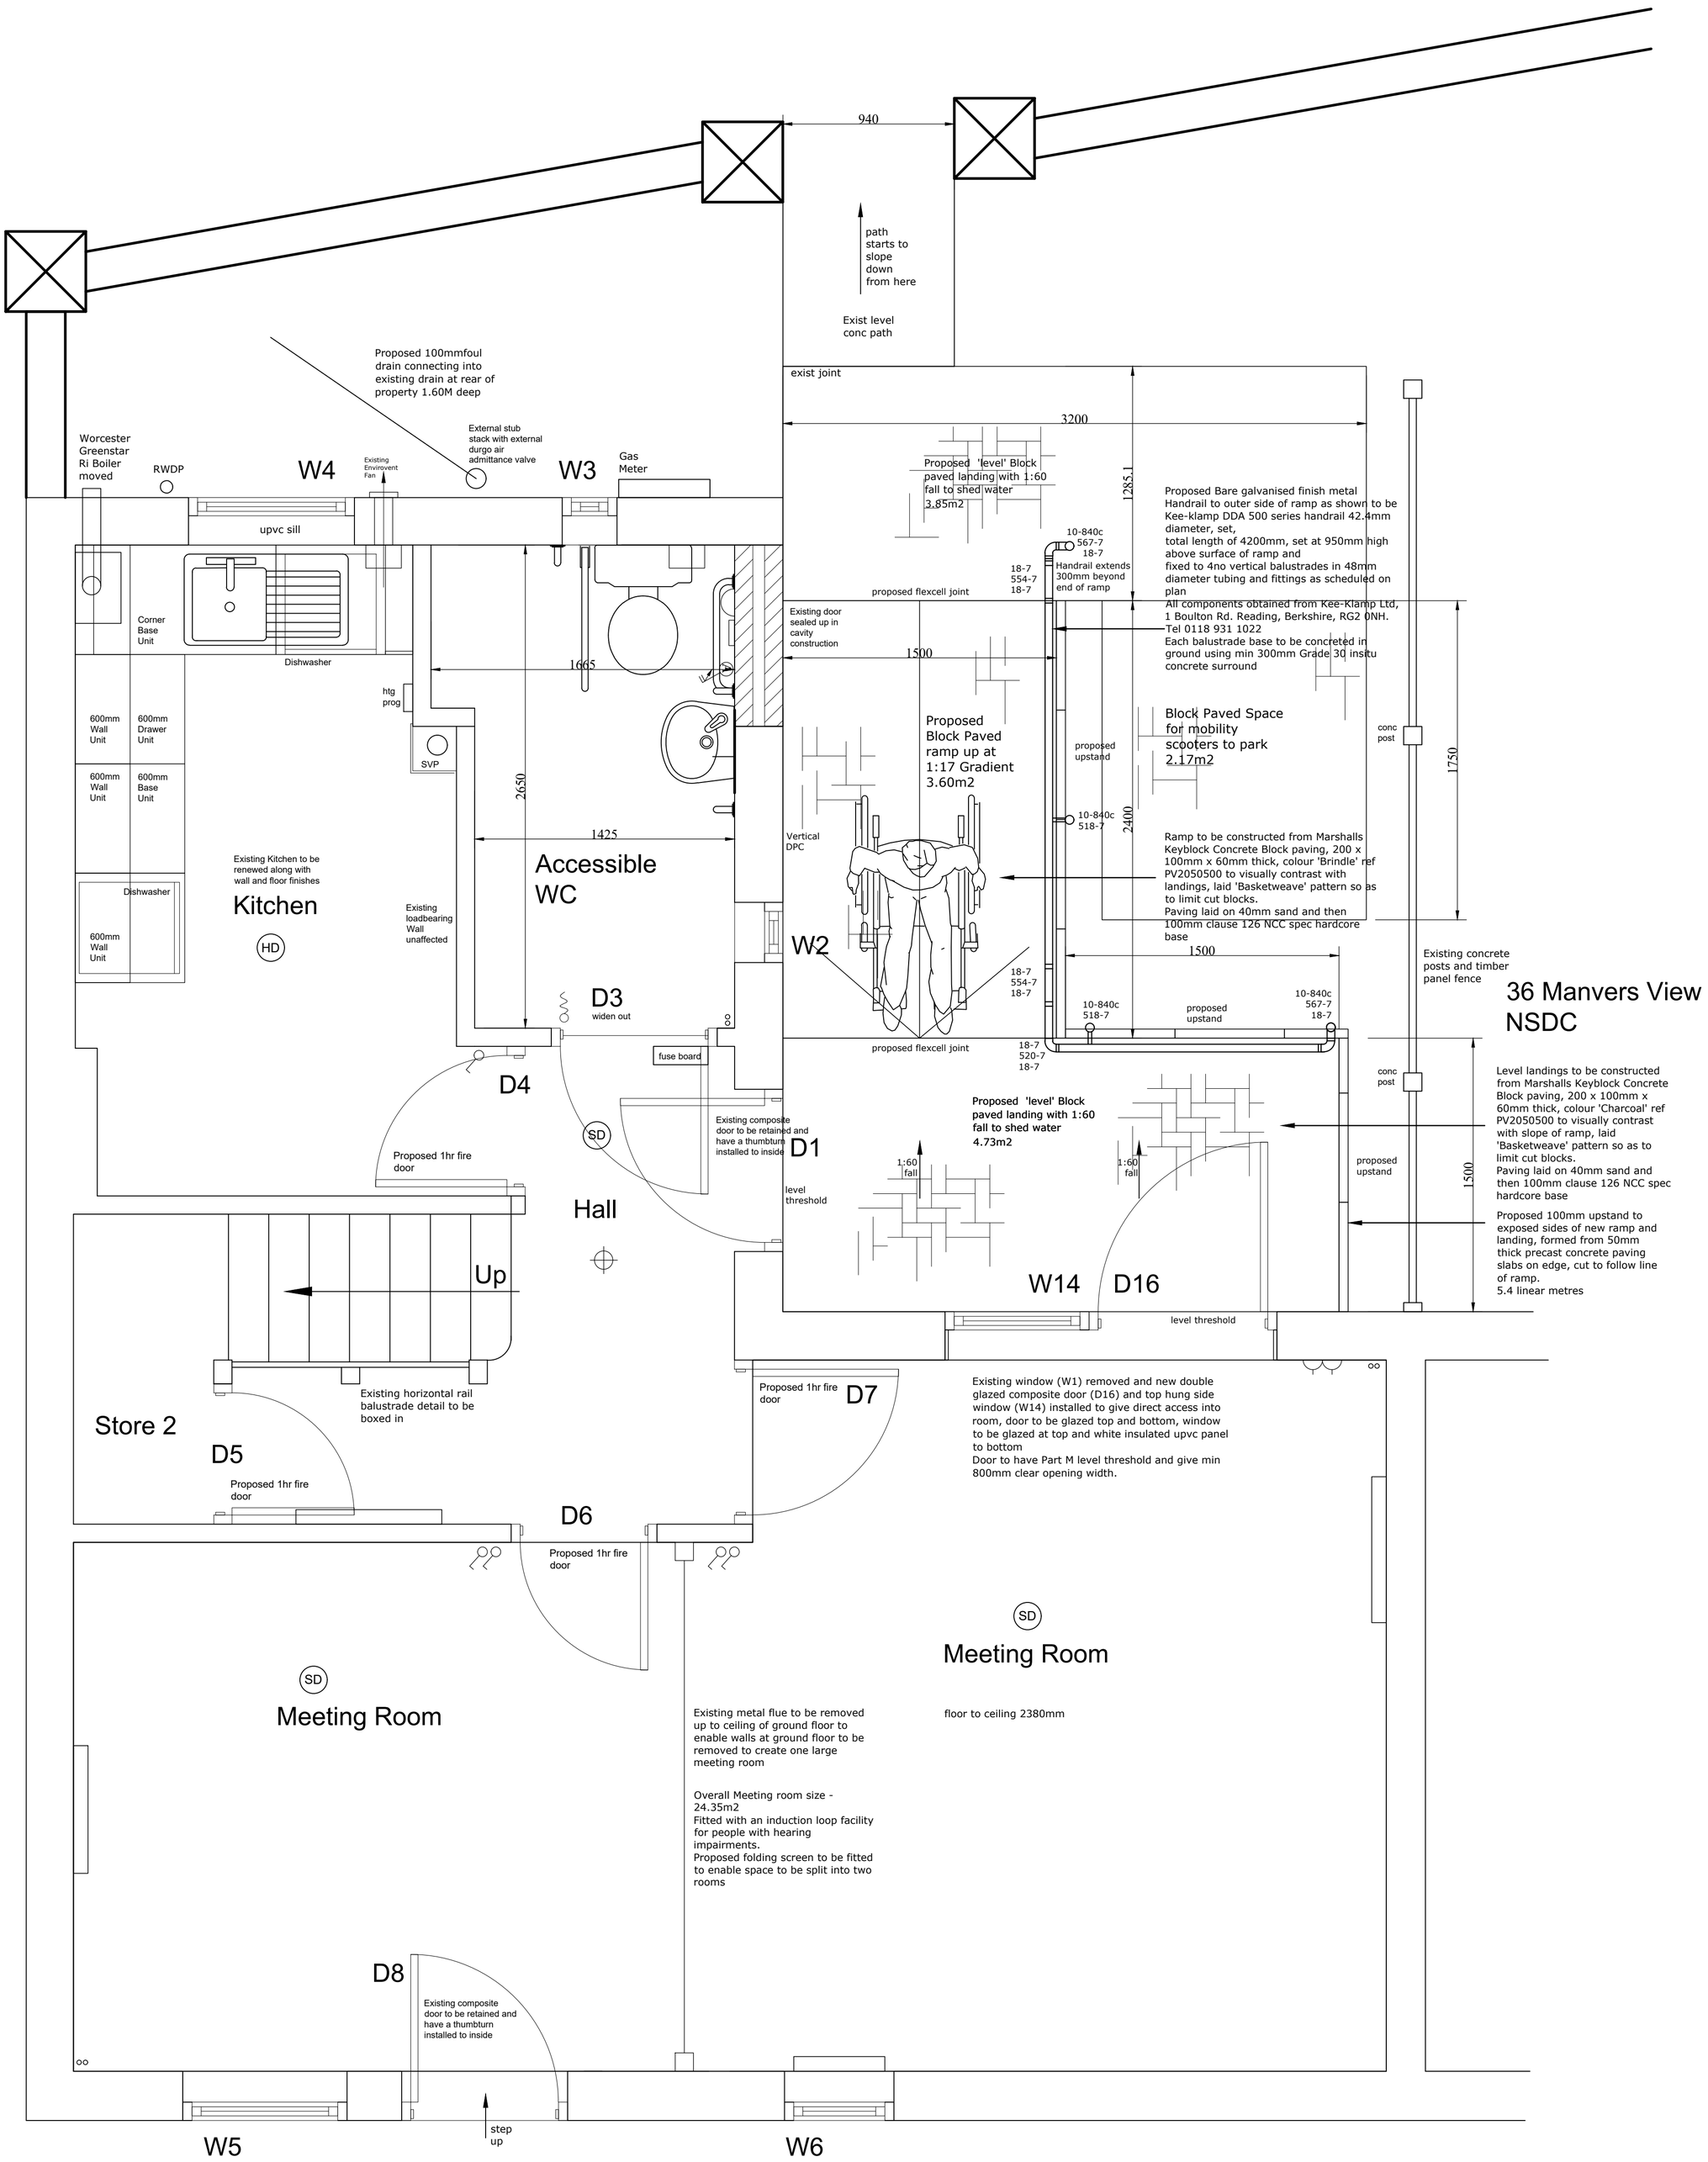

Proposed Ground Floor Layout

NEWARK & SHERWOOD DISTRICT COUNCIL

Project	Proposed Community Hub 34 Manvers View, Boughton NG22 9HJ
Drawing Title	Proposed Ground Floor Layout
Scale	1:20
Job ref:	H847
Job Arch	L Powell
Drawn by	L Powell
Dwg No.	6
Date	20 Nov 23
Checked	
CAD FAST FIND:	