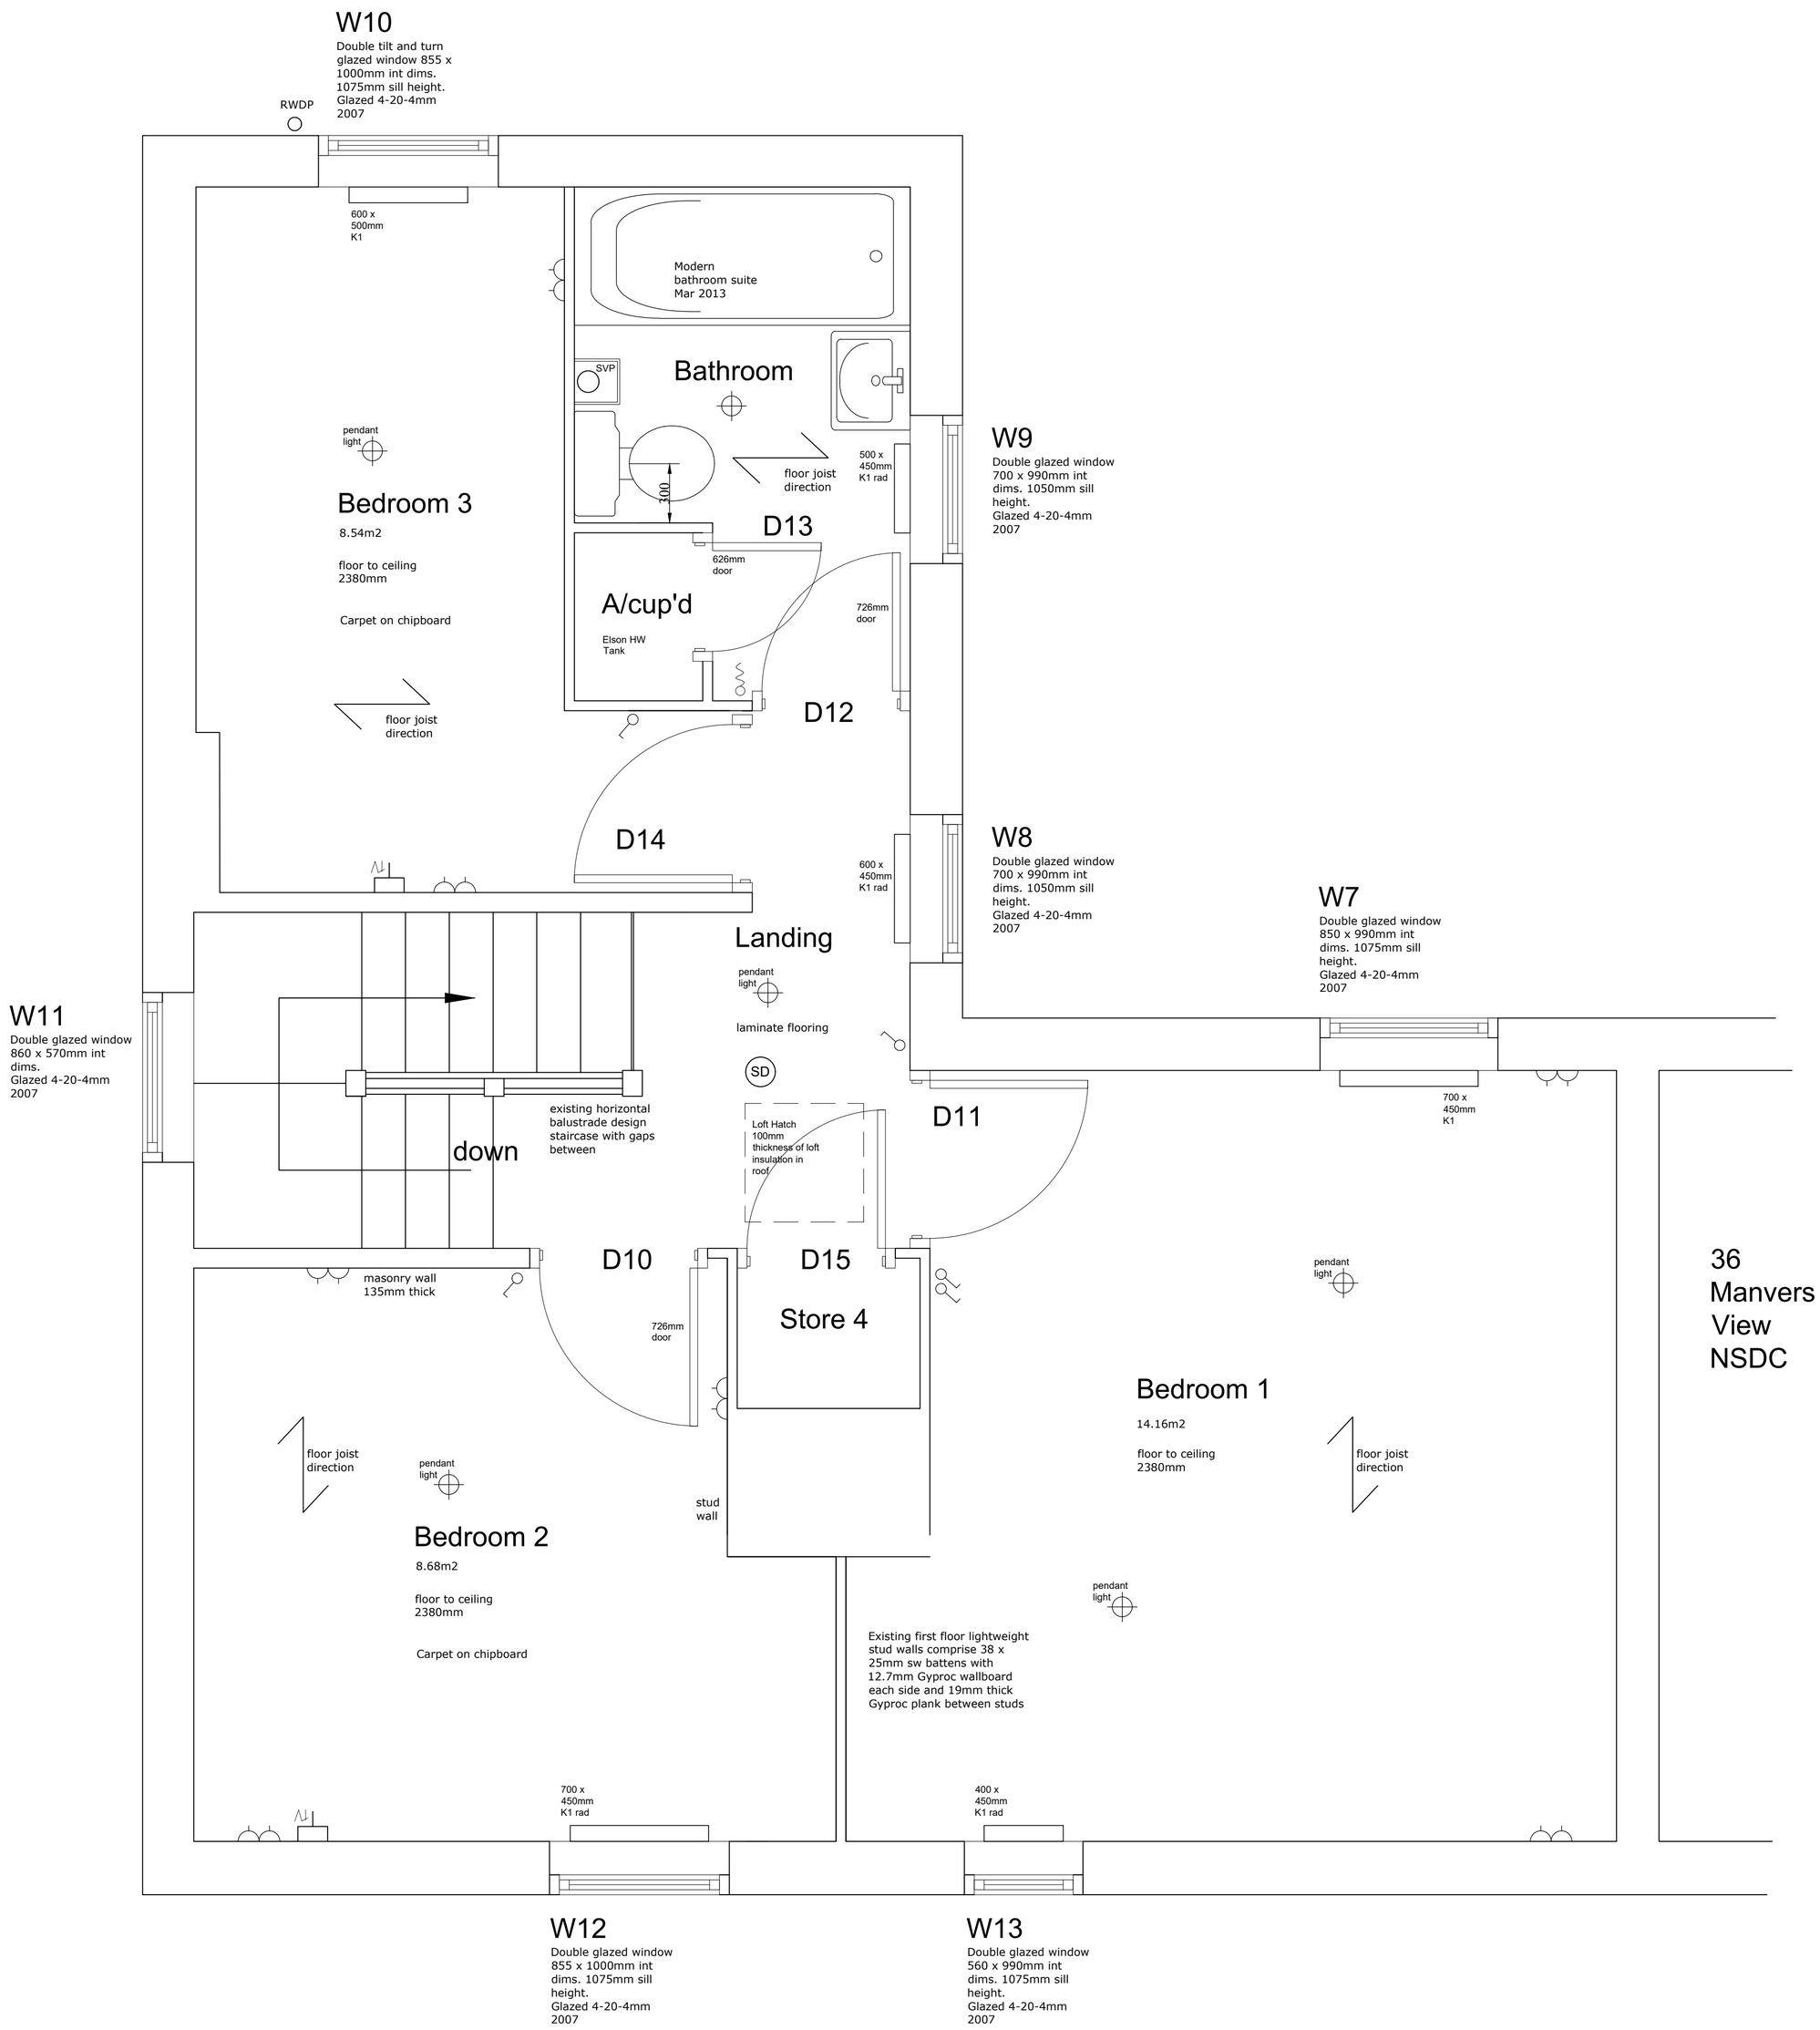

Existing First Floor Layout

NEWARK & SHERWOOD DISTRICT COUNCIL

Project: Proposed Community Hub 34 Manvers View, Boughton NG22 9HJ		
Drawing Title: Existing First Floor Layout		
Scale		Job ref: H847
Job Arch: L Powell	Drawn by: L Powell	Dwg No. 4
Date: 20 Nov 23	Checked	-
CAD FAST FIND:		