© THIS DRAWING IS A COPYRIGHT OF BARKER ASSOCIATES.

NOTES:
ALL LEVELS, ANGLES AND DIMENSIONS TO BE CHECKED ON SITE PRIOR TO COMMENCEMENT OF WORKS.

THIS DRAWING IS TO BE READ IN CONJUNCTION WITH ALL RELEVANT STRUCTURAL ENGINEERS AND MECHANICAL AND ELECTRICAL ENGINEERS DRAWINGS, DETAILS AND SPECIFICATIONS.

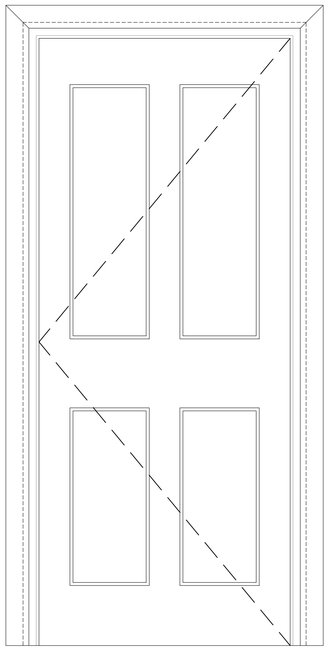

Proposed Internal doors - Typical details

Scale 1:10

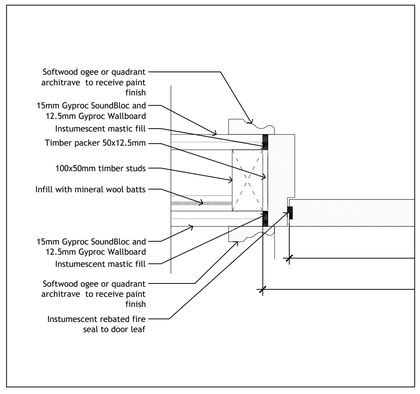

3A Typical detail
1:5

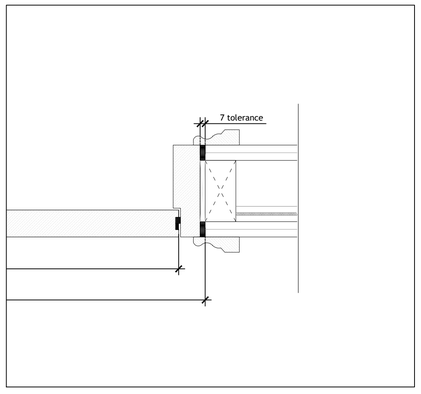

3B Typical detail
1:5

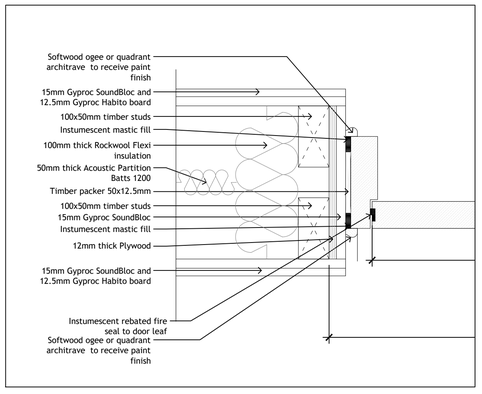

3C Typical Party Wall detail
1:5

Scale 1:5
0 0.1 0.2 0.25 0.3 0.4 0.5 (metres)

Scale 1:10
0 0.1 0.2 0.3 0.4 0.5 1 (metres)

Drawing Status:
PLANNING

Rev	Description	Date	By
####	##################	#######	####

MAJESTY HOUSE, AVENUE WEST
SKYLINE 120, BRAINTREE
ESSEX, CM77 7AA
T: 01279 647111
W: www.barker-associates.co.uk
E: mail@barker-associates.co.uk

Client
HARLOW COUNCIL

Project Title
45 SUMNERS FARM CLOSE
HARLOW, ESSEX
CM19 5SL

Drawing Title
PROPOSED INTERNAL DOORS DETAILS

Drawn	Checked	Scale	Date
JM	-	1/5 @ A1	26/06/2023

ARCHITECTURAL

Project No: P23-0617

Drawing Number	Status	Revision
P23617-BA-A1-XX-DR-A-6004	S0	P01