NOTES
1. THIS DRAWING IS NOT TO BE SCALED
2. ALL DIMENSIONS AND LEVELS TO BE CHECKED ON SITE PRIOR TO SETTING OUT OR MANUFACTURE. ANY DISCREPANCIES BETWEEN SITE, DRAWING OR SPECIFICATION TO BE REPORTED TO THE ARCHITECT IMMEDIATELY.
3. THIS DRAWING IS THE COPYRIGHT OF IAN WYLIE ARCHITECTS AND SHALL NOT BE REPRODUCED WITHOUT PERMISSION.

NO.	REVISIONS	DATE	INITIAL
-	-	-	-

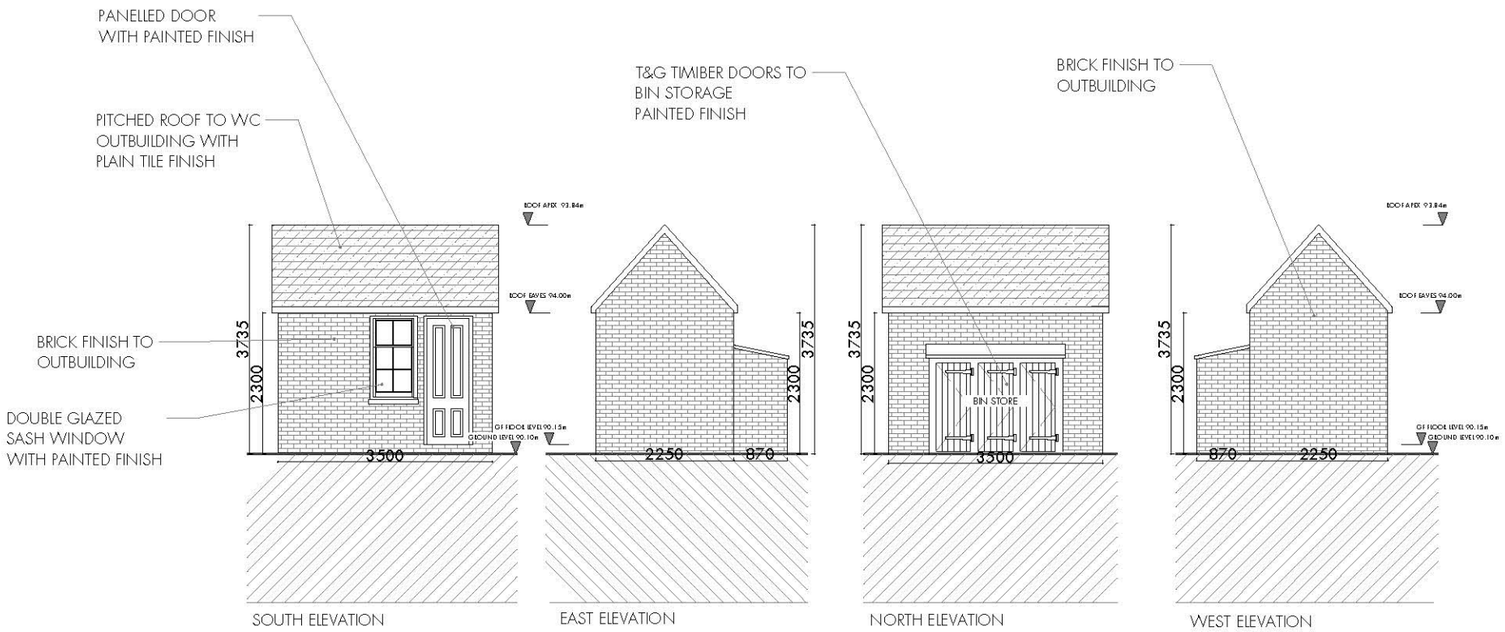

PLANNING

IAN WYLIE ARCHITECTS

17 NOTTINGHAM STREET
LONDON W1U 5EW

T: 020 7935 8885
E: info@ianwyliearchitects.com

Client

LINTON FARM PARTNERSHIP

Site

LARCHWOOD COTTAGE, SAUCHEN
ABERDEENSHIRE AB51 7JQ

Scale	Date	Drawn	Checked
1: 50 @ A1 1: 100 @ A3	10/23	ILW	ILW

Metres
0 1 2 3 4 5

Drawing Title

PROPOSED
OUTBUILDING AND BIN STORE ELEVATIONS

Drawing No.: 483 - IWA - E - ZZ - 06

Revision: -