Roof Plan

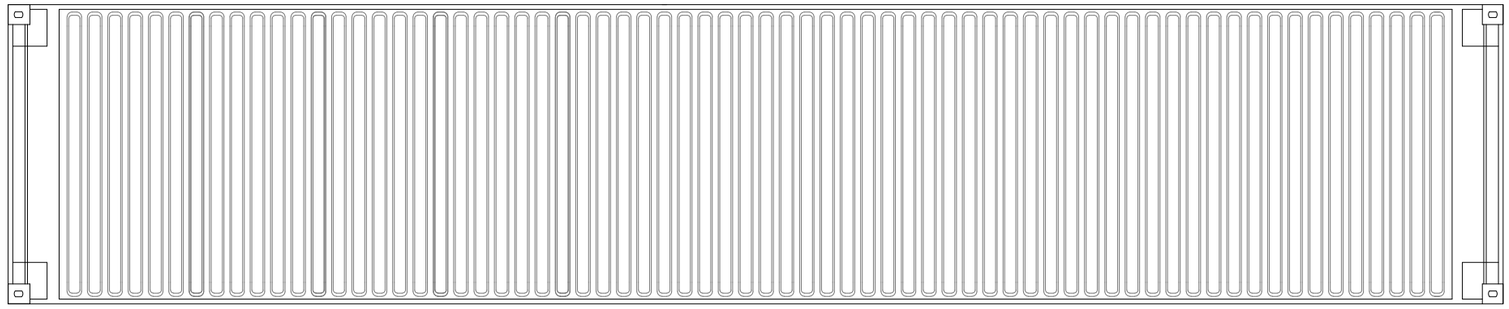

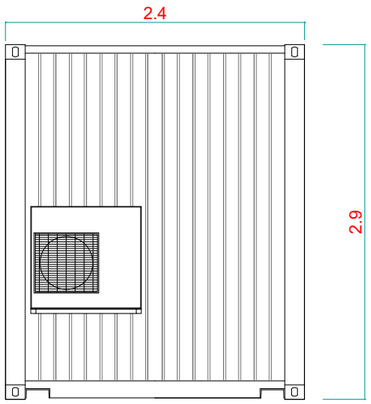

Rear Elevation

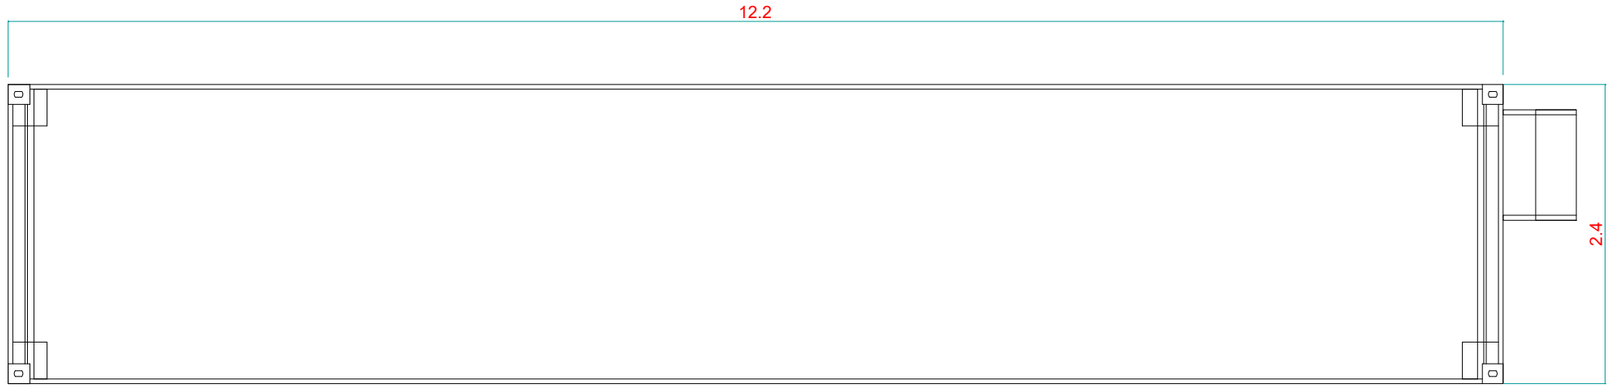

Floor Plan

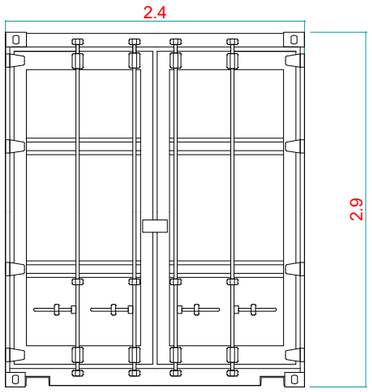

Front Elevation

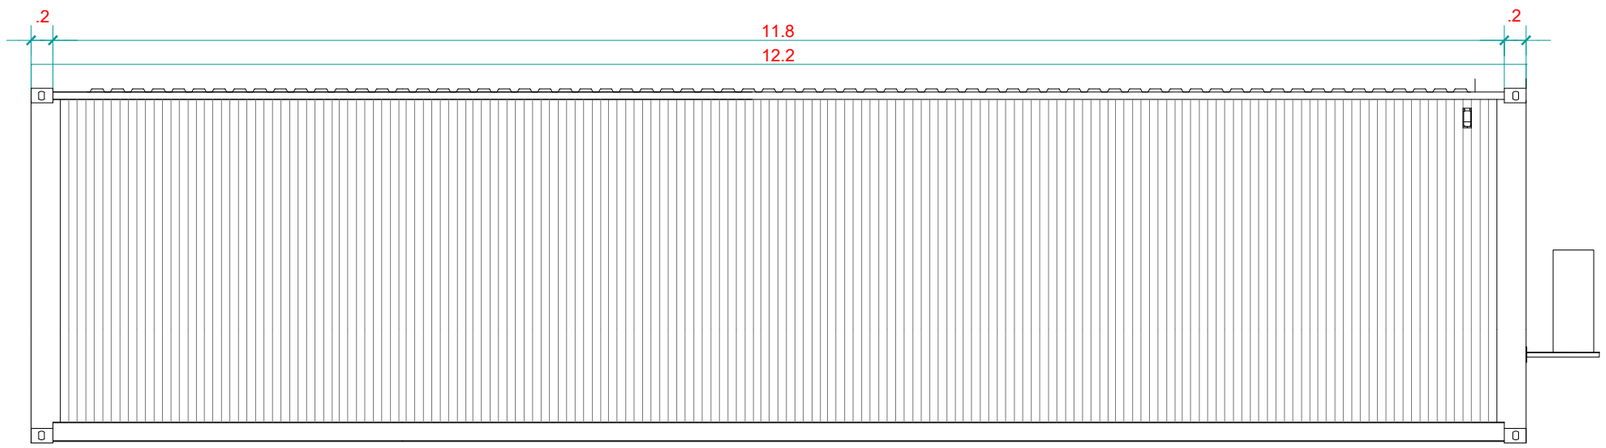

Side Elevation

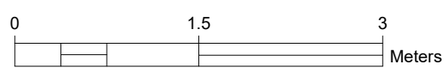

GENERAL NOTES

1) ALL DIMENSIONS ARE IN METERS UNLESS SPECIFIED.

2) INVERTER STATIONS TO BE PAINTED RAL6005

LEGEND

REFERENCE DRAWINGS

No.	DRAWING TITLE	DRAWING No.

R	DATE	DESCRIPTION OF REVISION	REMARKS

PROJECT NAME :

BURSTEAD
SOLAR PV AND BATTERY

OWNER'S ENGINEER :

GENERAL CONTRACTOR :

cero enso energy

THIS DRAWING IS PROPERTY OF CERO GENERATION AND MAY NOT BE COPIED (IN WHOLE OR IN PART) USED FOR MANUFACTURING OR DISCLOSED WITHOUT PRIOR CONSENT OF CERO GENERATION.

DRAWN BY : GM DATE : 06-10-2021	SIGN	TITLE : **Battery Container Elevations 40ft**	
CHECKED BY : DATE :			
APPROVED BY : DATE :			
DRAWING No. : **BU12.0**			
SHEET SIZE **A3**	SHEET **1 OF 1**	SCALE **1:50**	REV **01**