


SIDE ELEVATION (Scale 1:50)

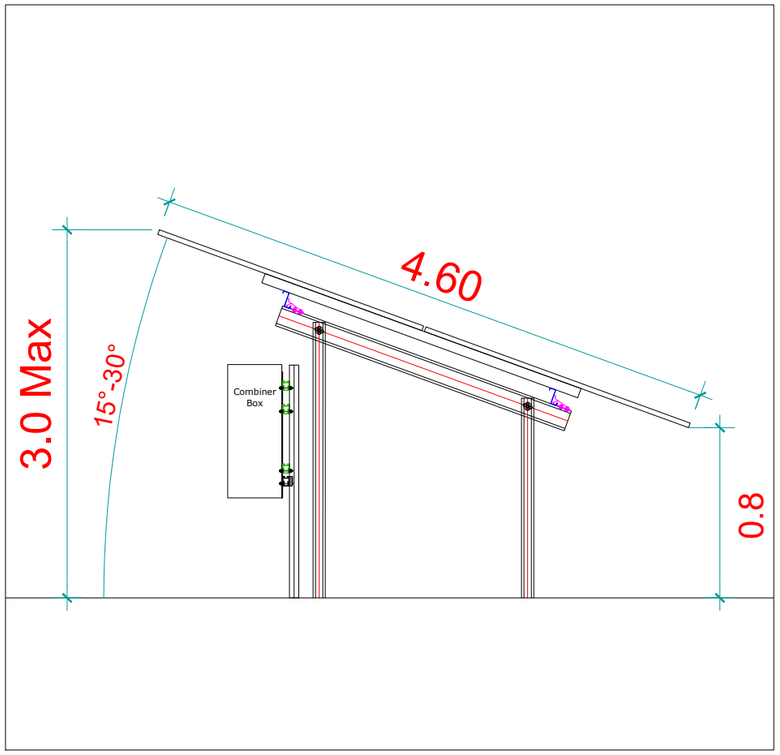


## GENERAL NOTES

1) ALL DIMENSIONS ARE IN METERS UNLESS SPECIFIED.

2) FINAL DIMENSIONS MAY VARY DEPENDING ON MODULE TYPE

**LEGEND**

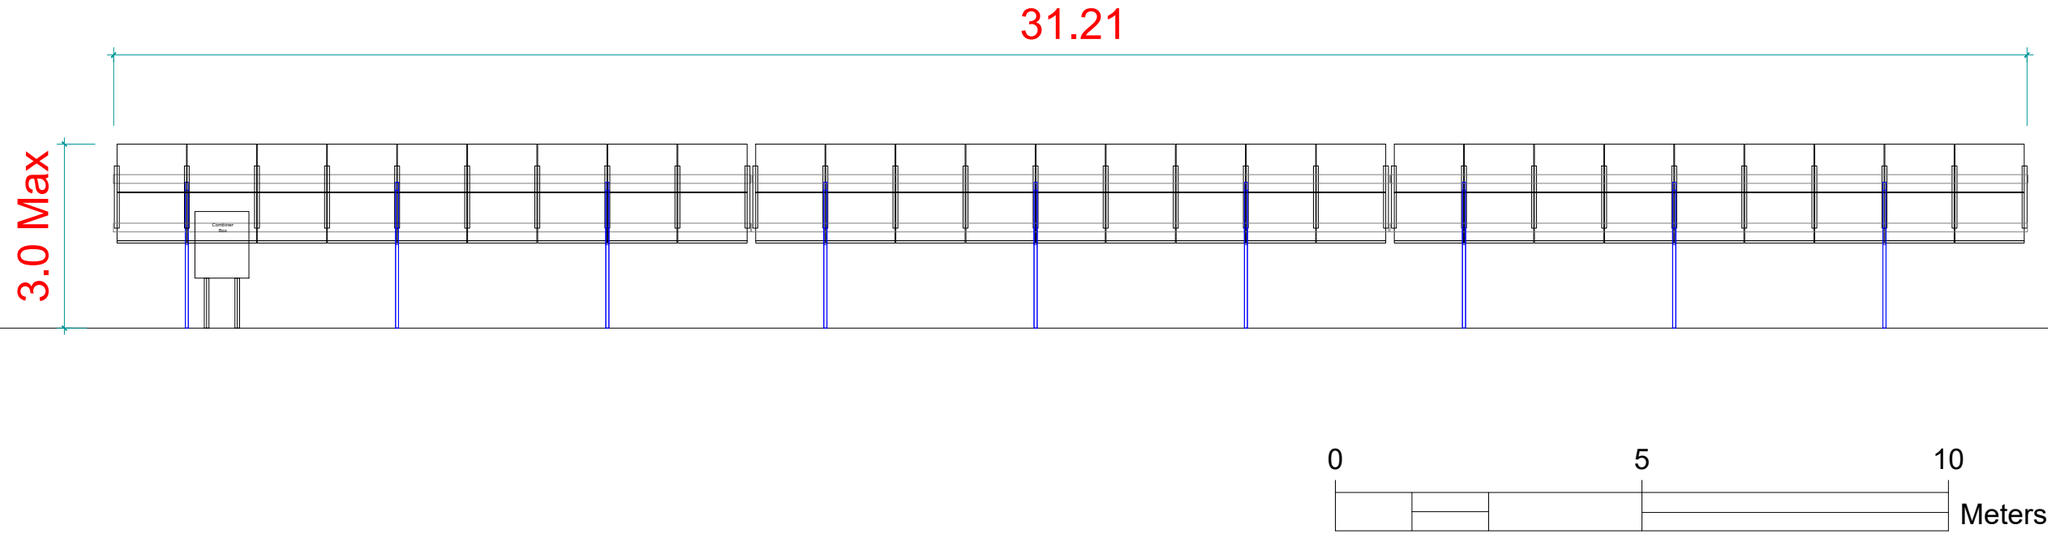**REFERENCE DRAWINGS**

| No. | DRAWING TITLE | DRAWING No. |
|---|---|---|
| | | |
| | | |
| | | |
| | | |
| | | |

| R | DATE | DESCRIPTION OF REVISION | REMARKS |
|---|---|---|---|
| | | | |

**PROJECT NAME :**

**BURSTEAD**
**SOLAR PV AND BATTERY**

**OWNER'S ENGINEER :**

**GENERAL CONTRACTOR :**

THIS DRAWING IS PROPERTY OF CERO GENERATION AND MAY NOT BE COPIED (IN WHOLE OR IN PART) USED FOR MANUFACTURING OR DISCLOSED WITHOUT PRIOR CONSENT OF CERO GENERATION.

| | | SIGN | TITLE : |
|---|---|---|---|
| DRAWN BY | : GM | | PV Elevations |
| DATE | : 06-10-2021 | | |
| CHECKED BY | : | | |
| DATE | : | | |
| APPROVED BY | : | | |
| DATE | : | | |

DRAWING No. : BU.3.0

| SHEET SIZE | SHEET | SCALE | REV |
|---|---|---|---|
| A3 | 1 OF 1 | 1:100 | 01 |