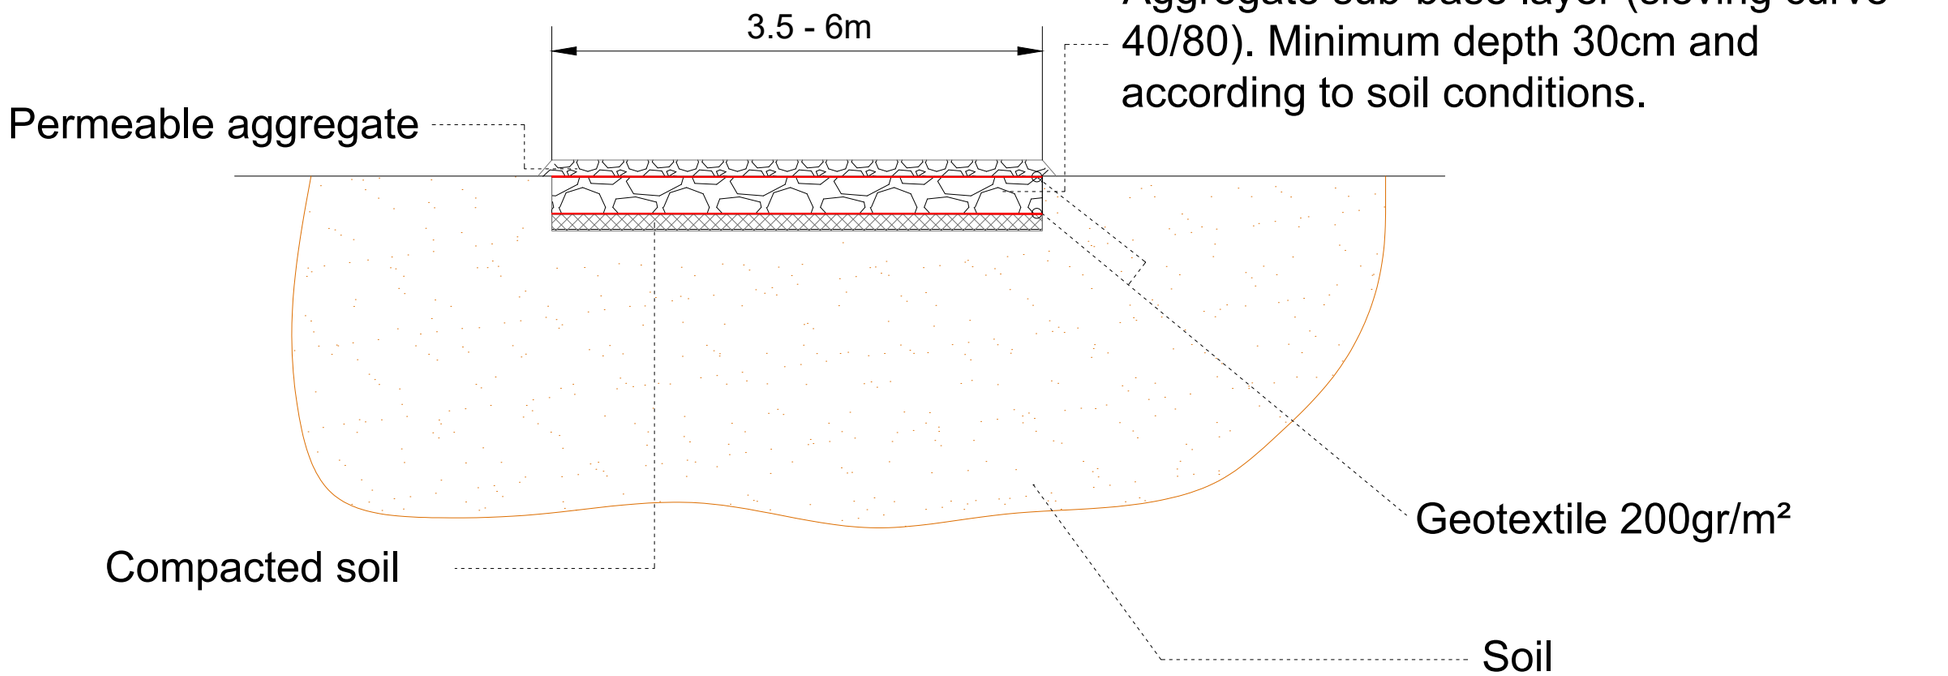

0 1.5 3 Meters

GENERAL NOTES

1) ALL DIMENSIONS ARE IN METERS UNLESS SPECIFIED.

LEGEND

REFERENCE DRAWINGS

No.	DRAWING TITLE	DRAWING No.

R	DATE	DESCRIPTION OF REVISION	REMARKS

PROJECT NAME :

BURSTEAD
SOLAR PV AND BATTERY

OWNER'S ENGINEER :

GENERAL CONTRACTOR :

THIS DRAWING IS PROPERTY OF CERO GENERATION AND MAY NOT BE COPIED (IN WHOLE OR IN PART) USED FOR MANUFACTURING OR DISCLOSED WITHOUT PRIOR CONSENT OF CERO GENERATION.

		SIGN	TITLE :
DRAWN BY	: GM		**INTERNAL ACCESS ROAD DETAIL**
DATE	: 06-10-2021		
CHECKED BY	:		
DATE	:		
APPROVED BY	:		
DATE	:		

DRAWING No. : **BU5.0**

SHEET SIZE	SHEET	SCALE	REV
A3	**1 OF 1**	**1:50**	**01**