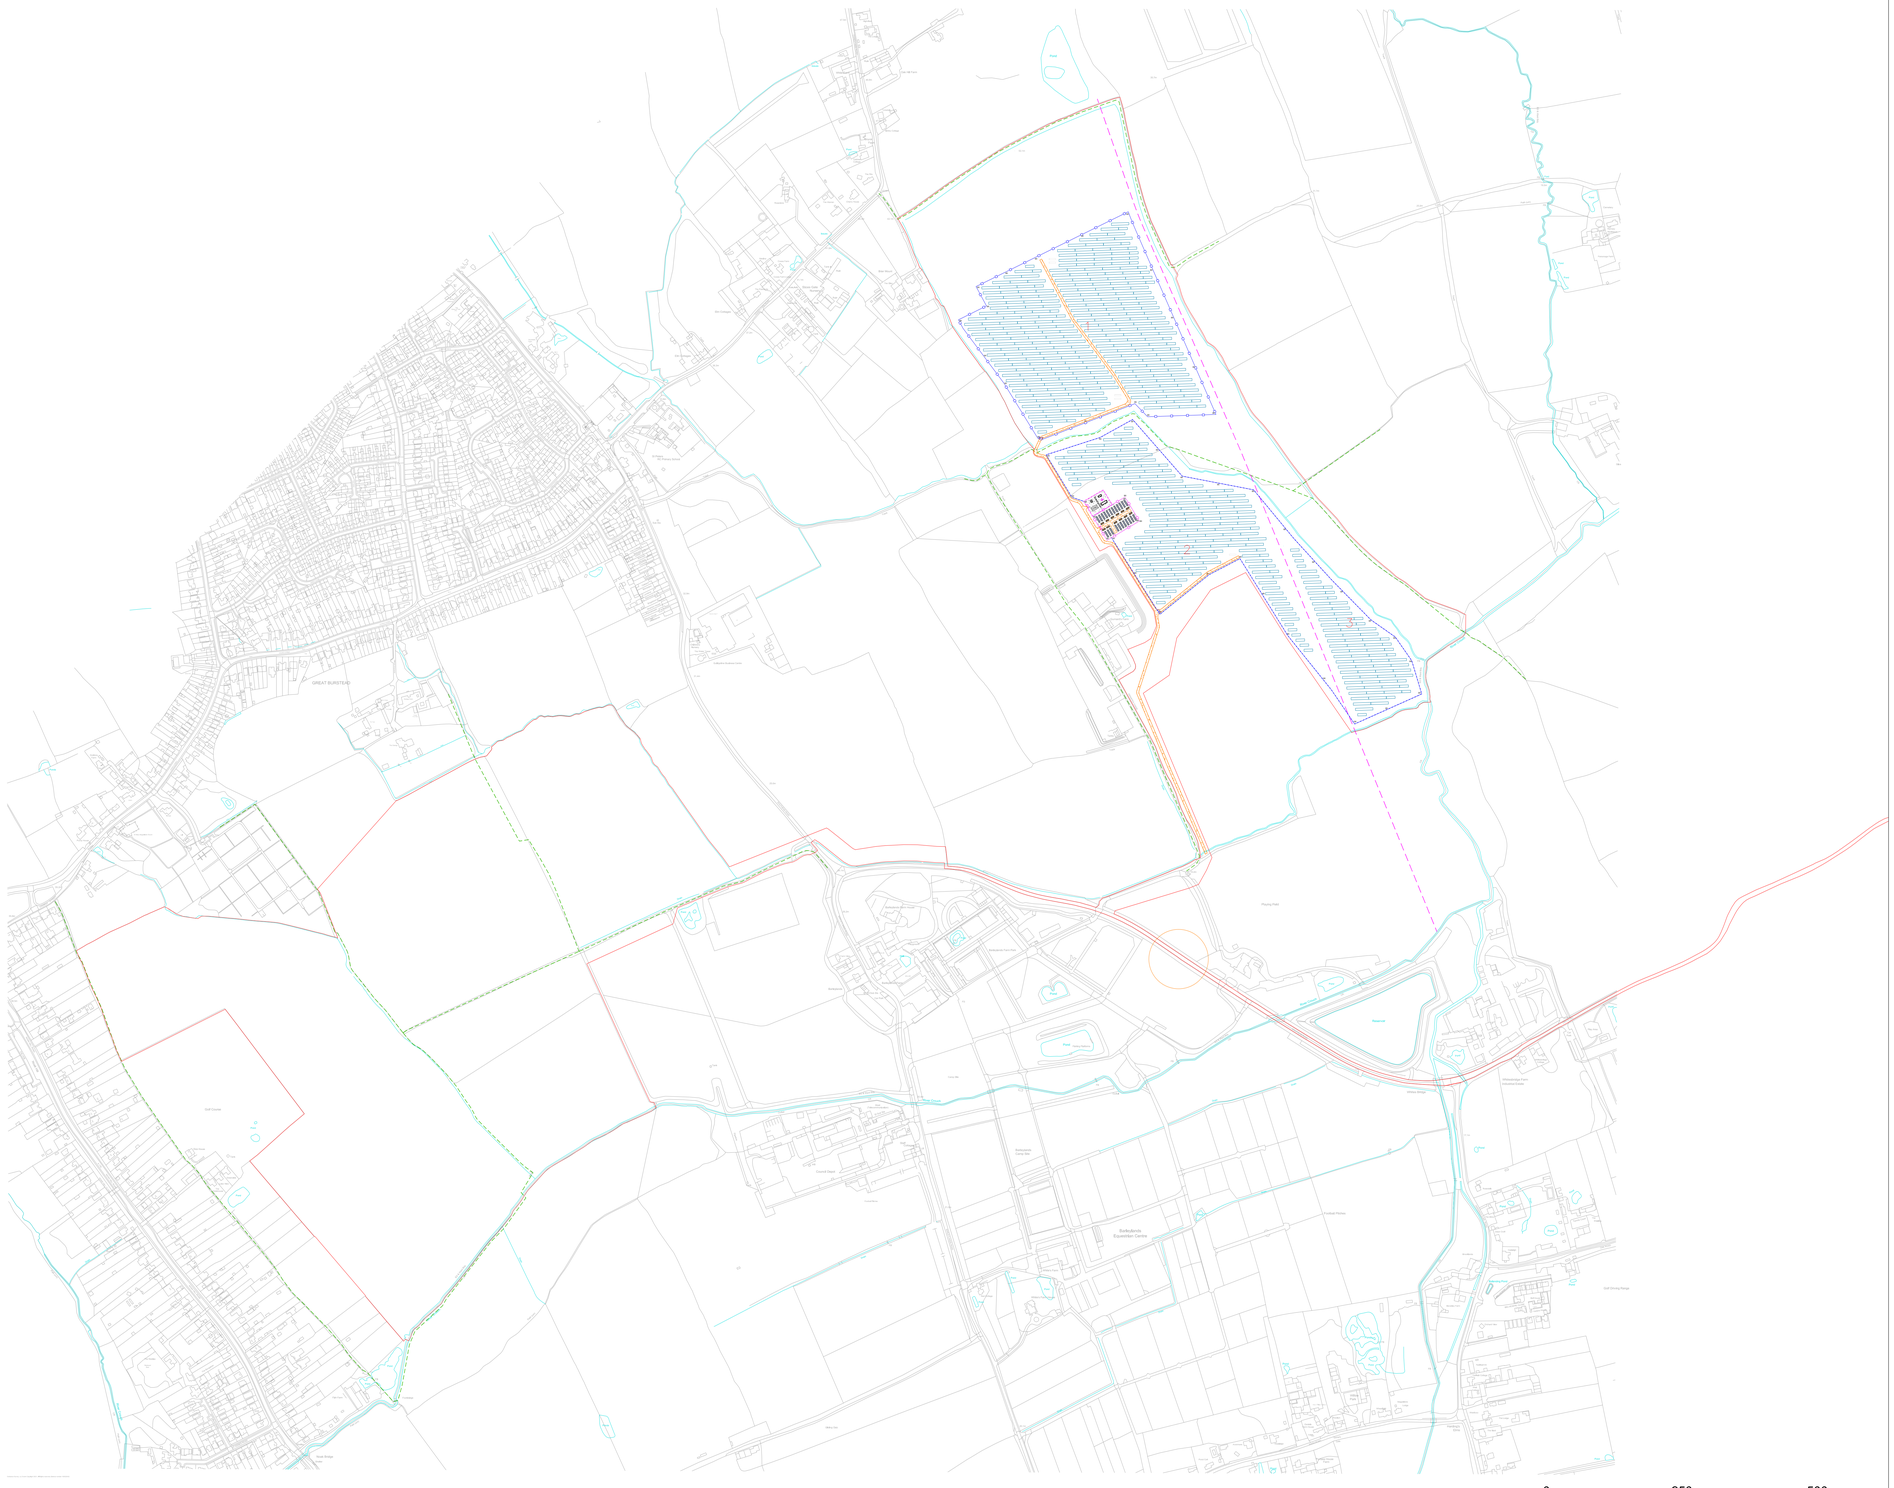

N
W E
S

GENERAL NOTES

LEGEND

- PV MODULE
- RED LINE BOUNDARY
- PERIMETER FENCE
- BATTERY STORAGE FENCE
- BATTERY STORAGE CONTAINER
- BATTERY STORAGE INVERTER/TRANSFORMER
- OVERHEAD LINES
- PUBLIC RIGHT OF WAY
- UNDERGROUND SERVICES
- INVERTER STATION
- INTERNAL ROAD
- CCTV CAMERA
- WEATHER STATION

REFERENCE DRAWINGS

No.	DRAWING TITLE	DRAWING No.

R	DATE	DESCRIPTION OF REVISION	REMARKS

PROJECT NAME :

BURSTEAD
SOLAR PV AND BATTERY

OWNER'S ENGINEER :

GENERAL CONTRACTOR :

cero enso energy

THIS DRAWING IS PROPERTY OF CERO GENERATION AND MAY NOT BE COPIED (IN WHOLE OR IN PART) USED FOR MANUFACTURING OR DISCLOSED WITHOUT PRIOR CONSENT OF CERO GENERATION.

DRAWN BY : GM/JS DATE : 05-10-2023	SIGN	TITLE :	PROPOSED SITE PLAN
CHECKED BY : DATE :			
APPROVED BY : DATE :			
DRAWING No. : BU2.0			

SHEET SIZE	SHEET	SCALE	REV
A0	1 OF 3	1:4000	08A