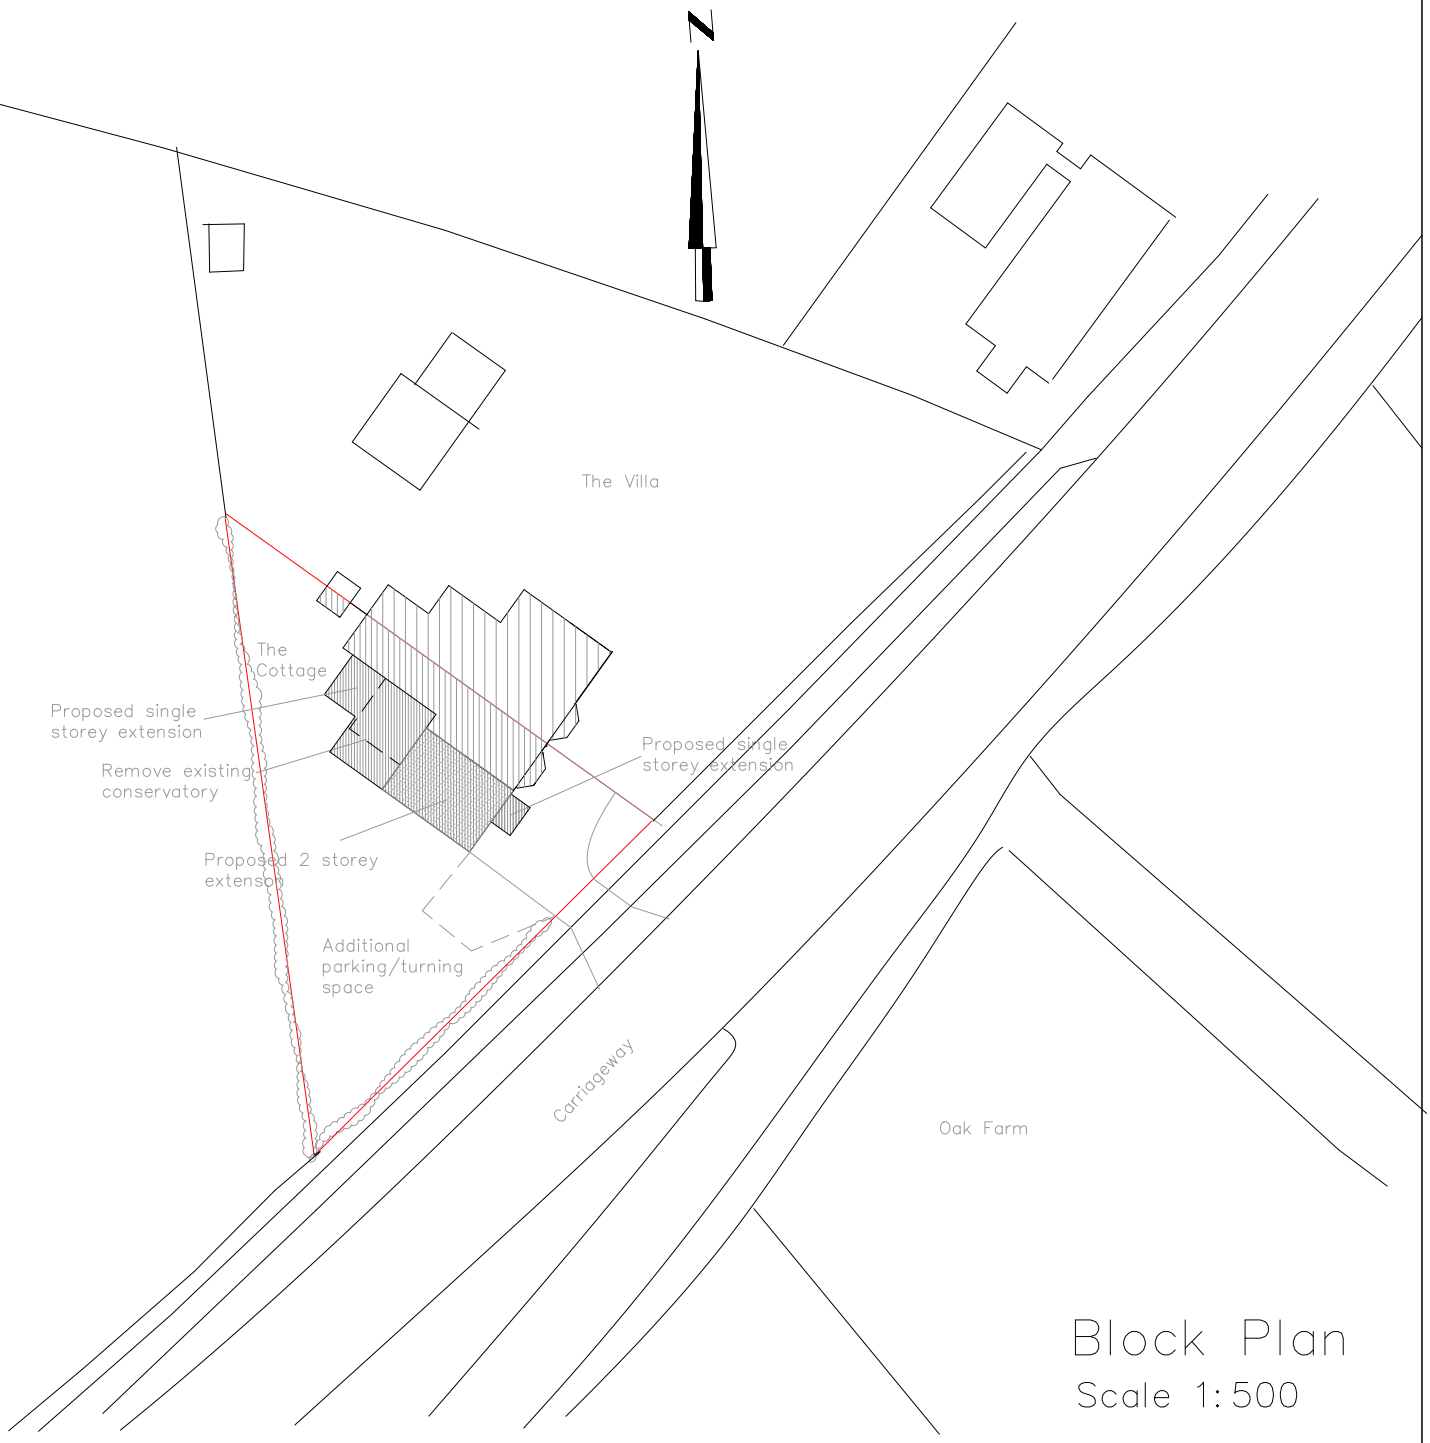

Block Plan
Scale 1:500

Proposed Site/Block Plan
Scale 1:500

The Cottage
Norwich Road Smallburgh

1:500 scale 0 10 20 30 40 50