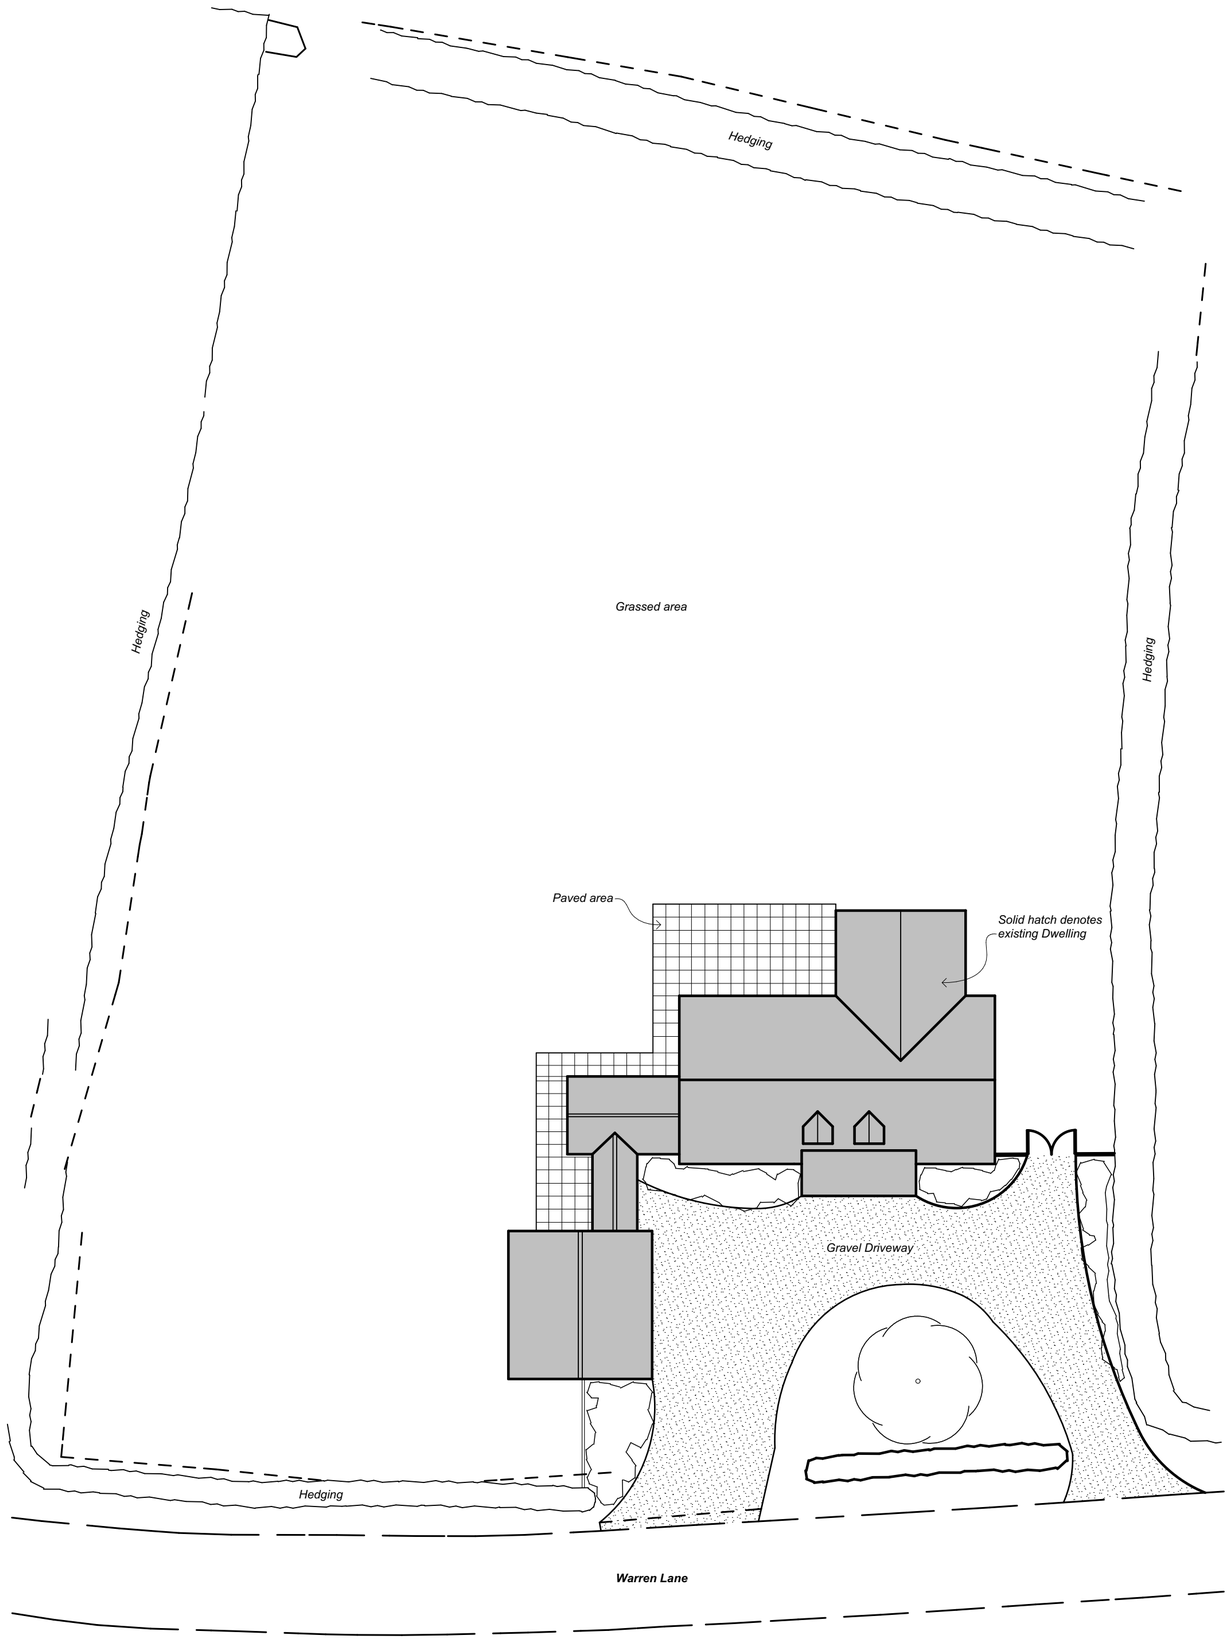

Revisions

Gorniak and McKechnie Ltd
Architects & Designers

The Market Cross, Debenham,
Stowmarket, Suffolk. IP14 6RA

Tel: 01728 860 830
Fax: 01728 861 130

Email: gmltd@gorniakandmckechnie.co.uk

Client
Mr & Mrs J.S Barnes

Job Title
Lawnswood

Woolpit,
Bury St.Edmunds,
Suffolk.
IP30 9RS.

Drawing Name
Existing Block Plan

Drawing Status
SURVEY

Drawn by
SL

Date
26/11/14

Checked by

Date

Drawing Scale
1:200 @ A2

Layout ID
1710/S/Block

Status

Revision