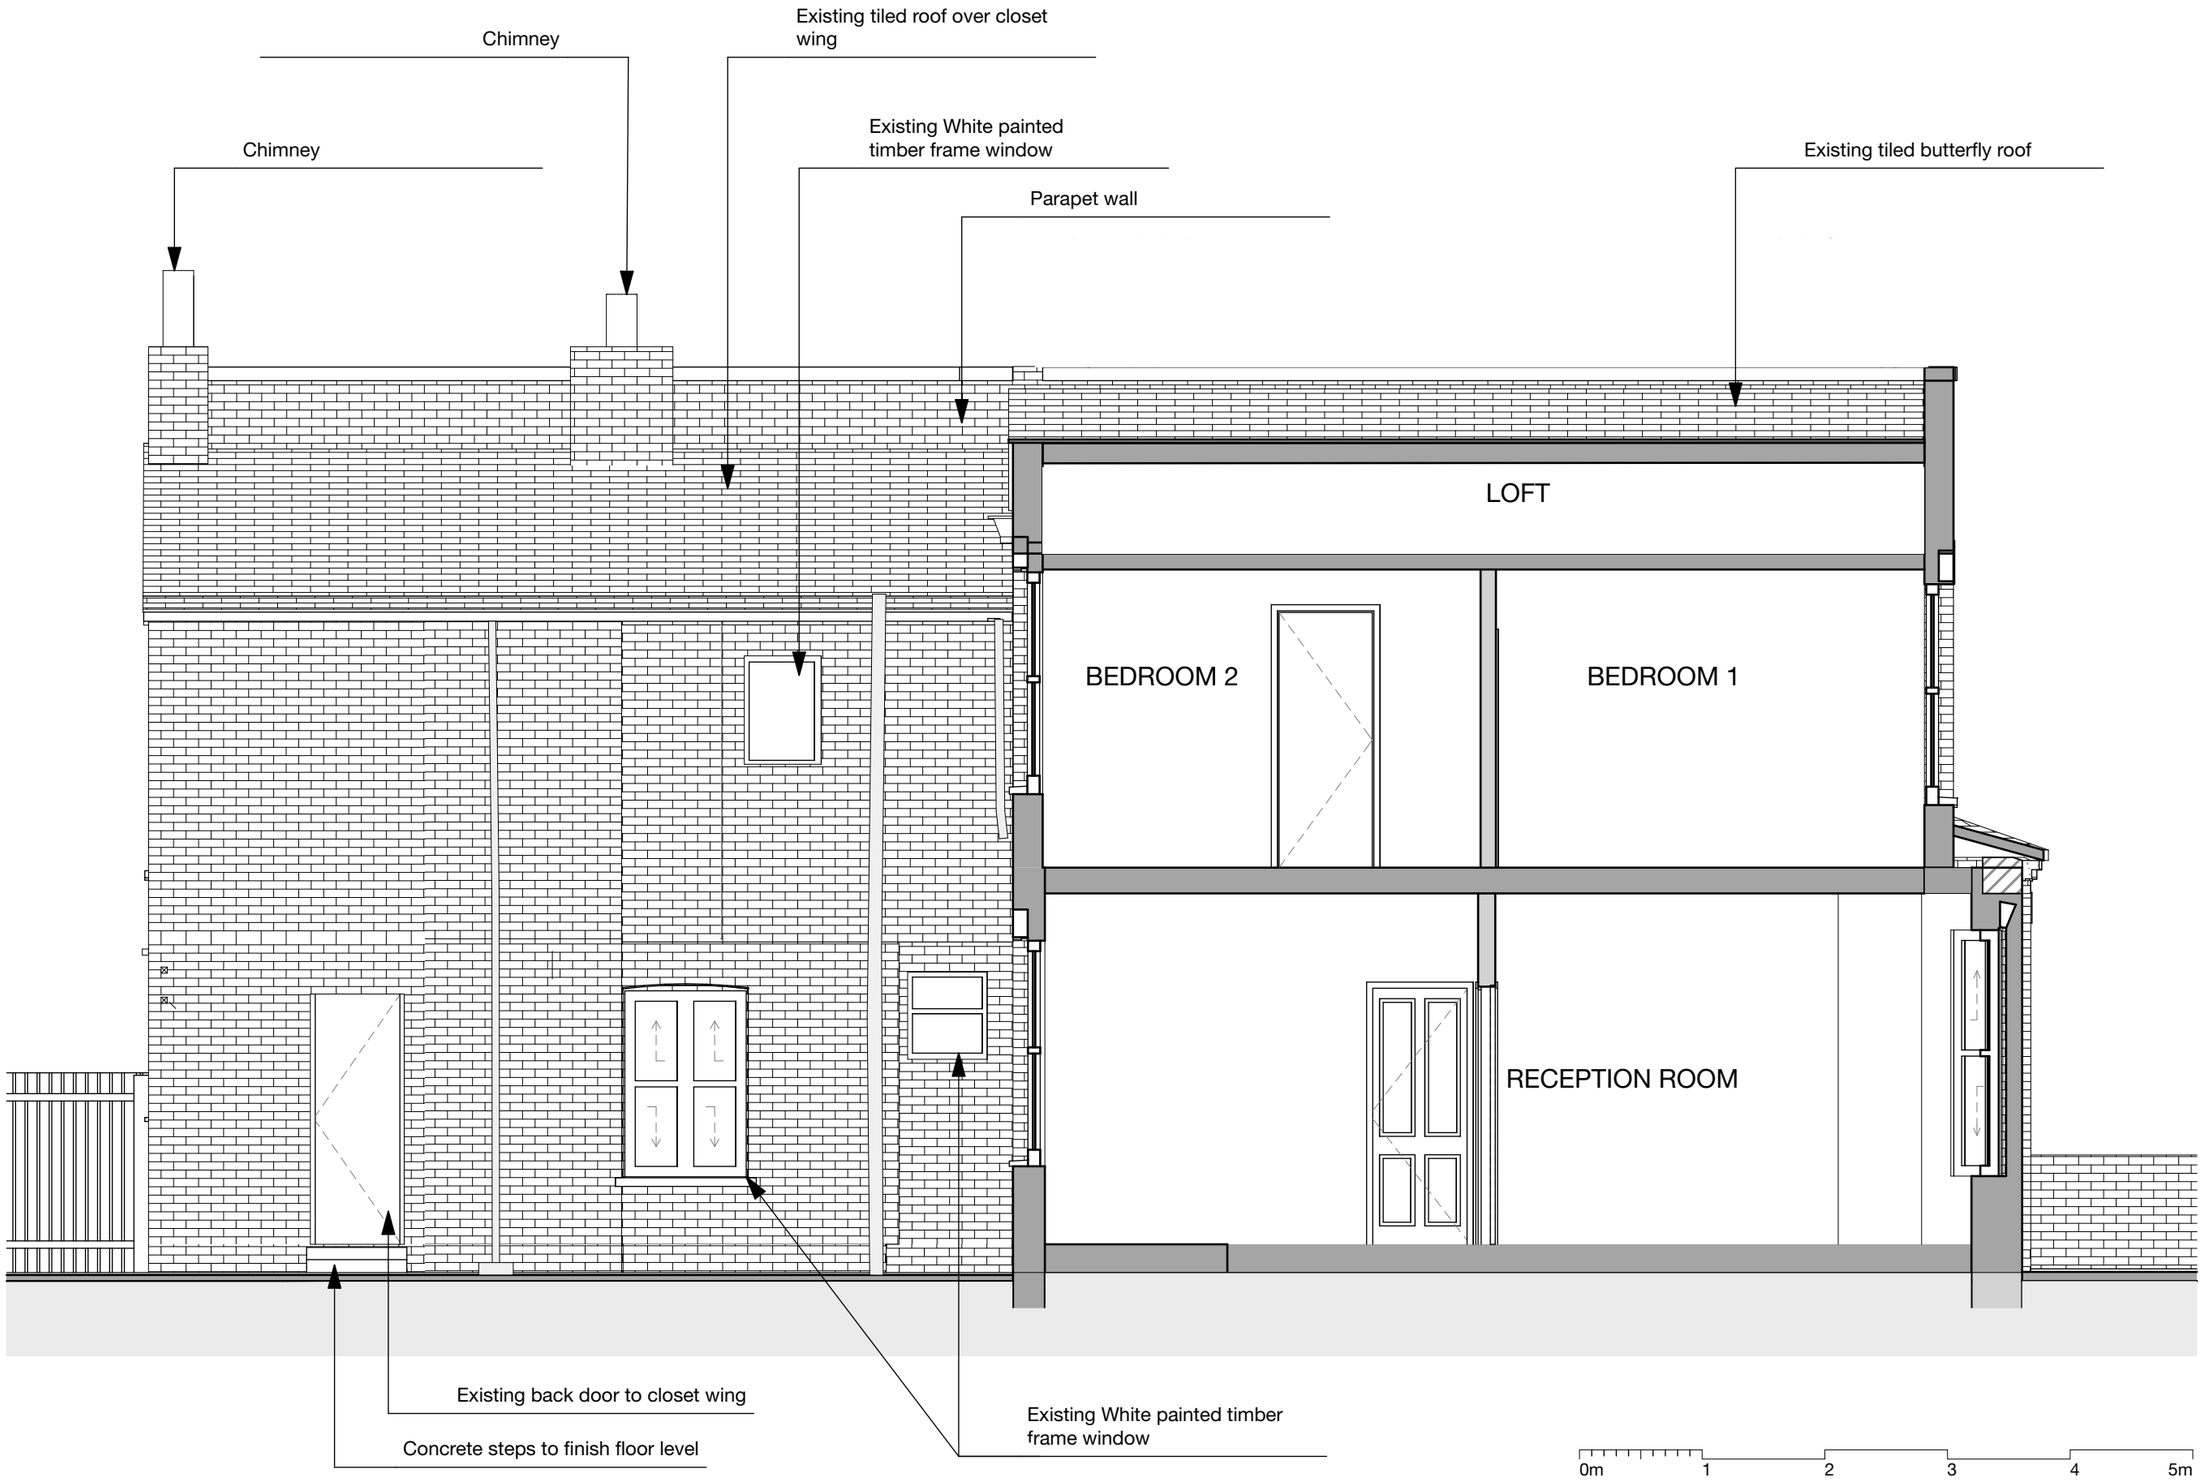

COULL Architecture

PLANNING

No dimensions are to be scaled from this drawing. All dimensions & levels to be checked on site prior to any works proceeding. Any discrepancies to confirmed with the architect. Coull Architecture Ltd is registered in England & Wales, no. 11544890. This drawing is the copyright of Coull Architecture Ltd.

www.coullarchitecture.com

Rev	Date	Notes
A	15/11/2023	

Client: Jo Knox

Site Address: 57 Edithna Street, SW9 9JR

Project Title: 57 Edithna Street

Drawing Scale: 1:50 @A3

Date: 15/11/2023

Issued by: MJR

Drawing Name: Existing Section AA

Project Number: 2314

Drawing Number: AP.504.01

Revision: A