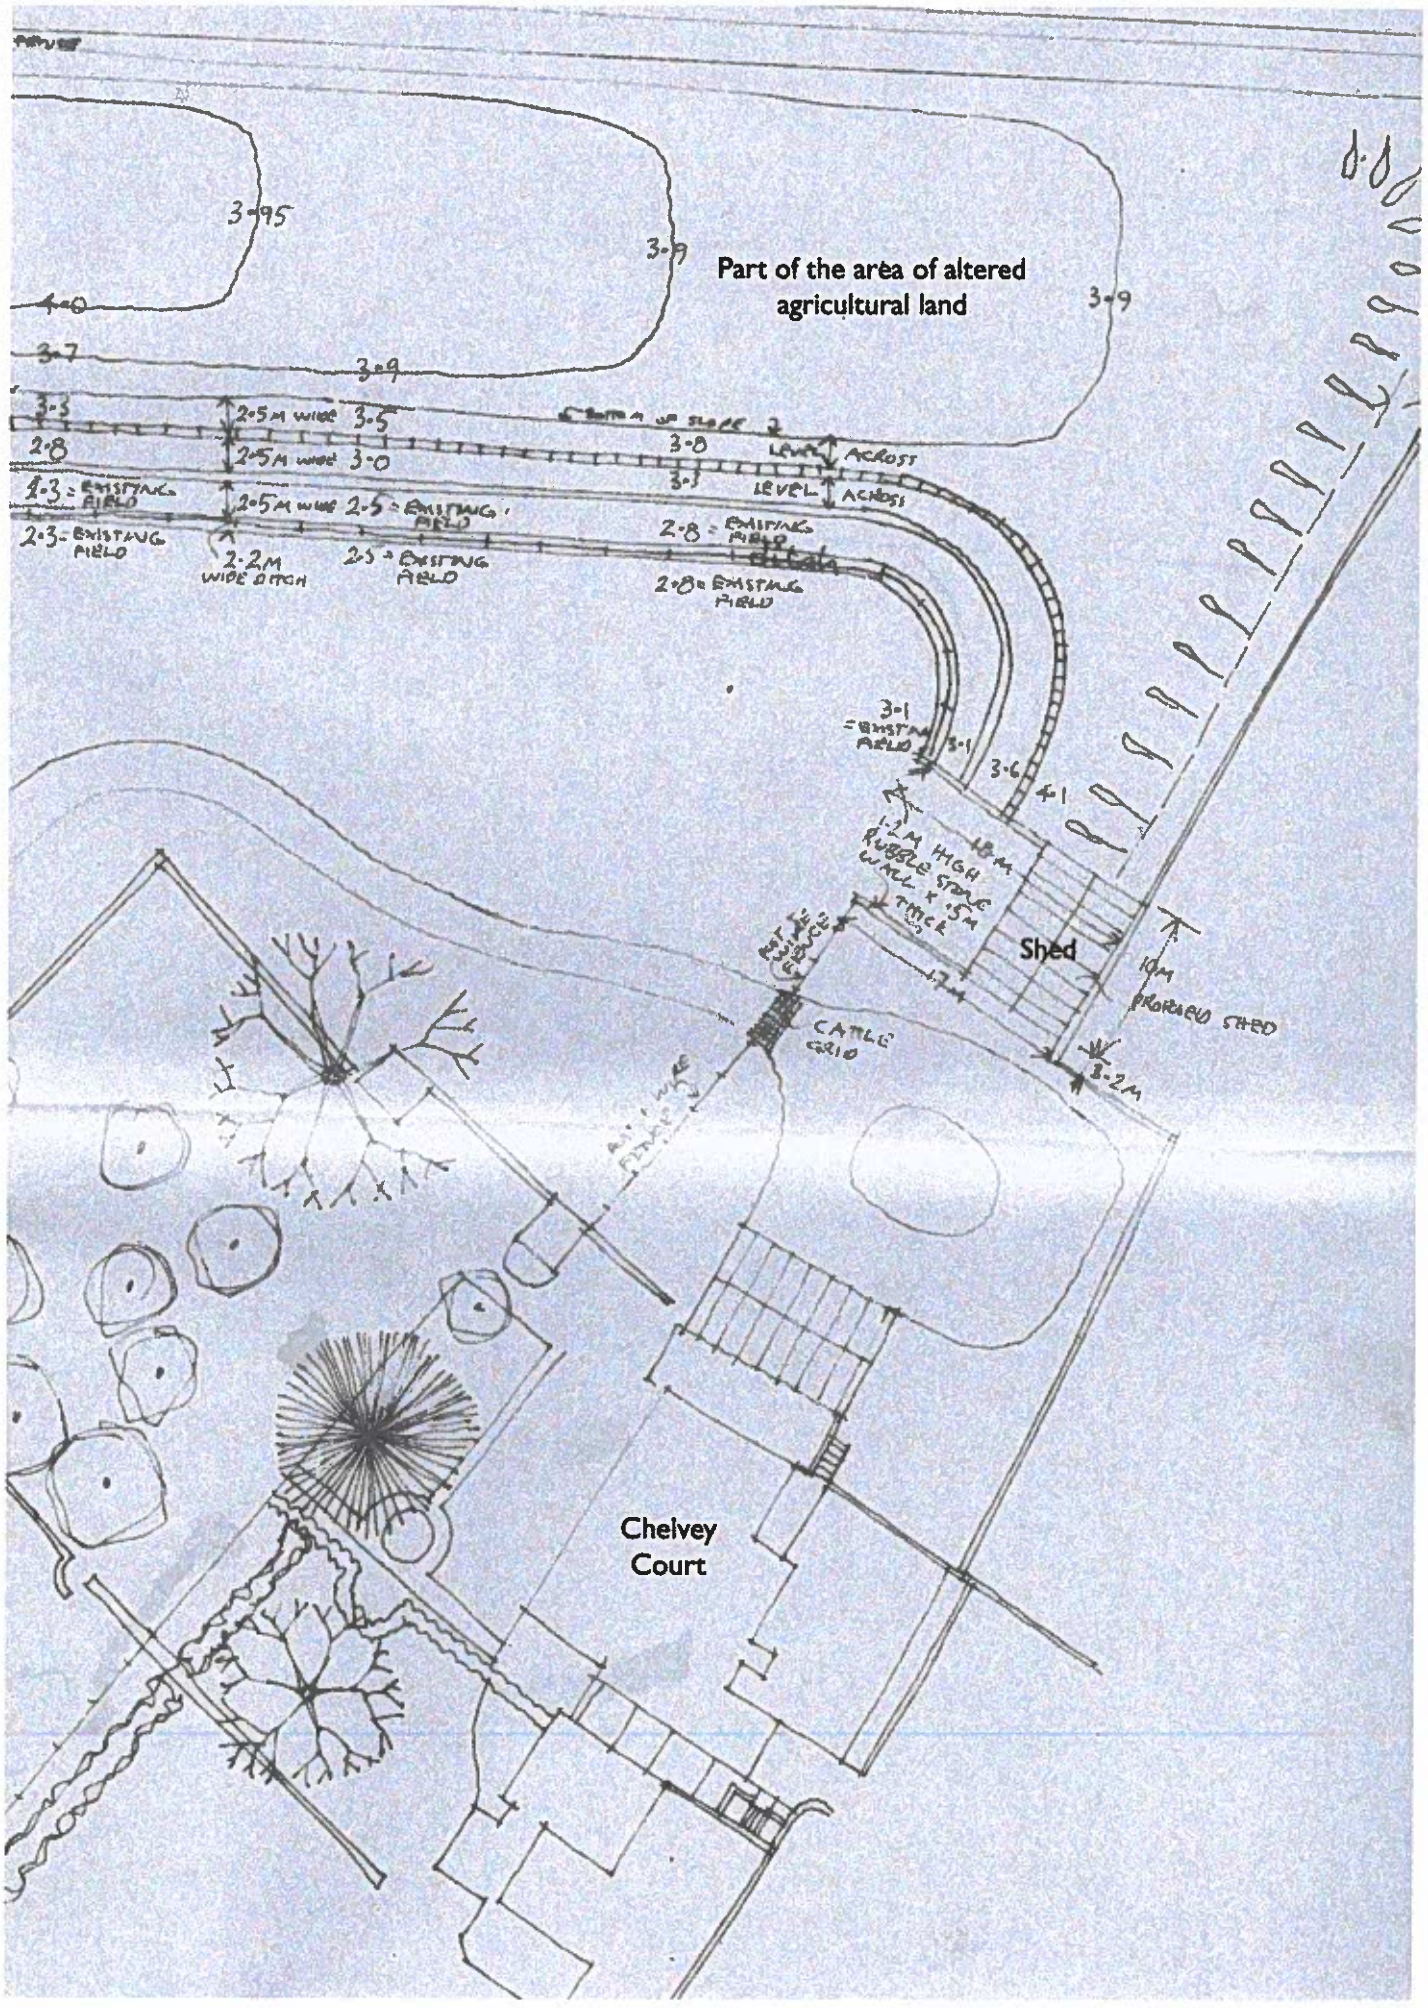

1985 Drawing for 751/85 for Alteration of Agricultural Land & Shed at Chelvey Court, which illustrates the shed