Dimensions to be verified on site.
Use figured dimensions only.
Do not work from reduced scale drawings.
Please refer to scale and sheet size as indicated.

This drawing is the property of ---.

Copyright is reserved by them and the drawing is issued on the condition that it is not copied, reproduced, retained or disclosed to any unauthorised person without the prior consent in writing of ---.

All rights reserved.

DO NOT SCALE

ORIENTATION

N

LOCATION PLAN

KEY PLAN

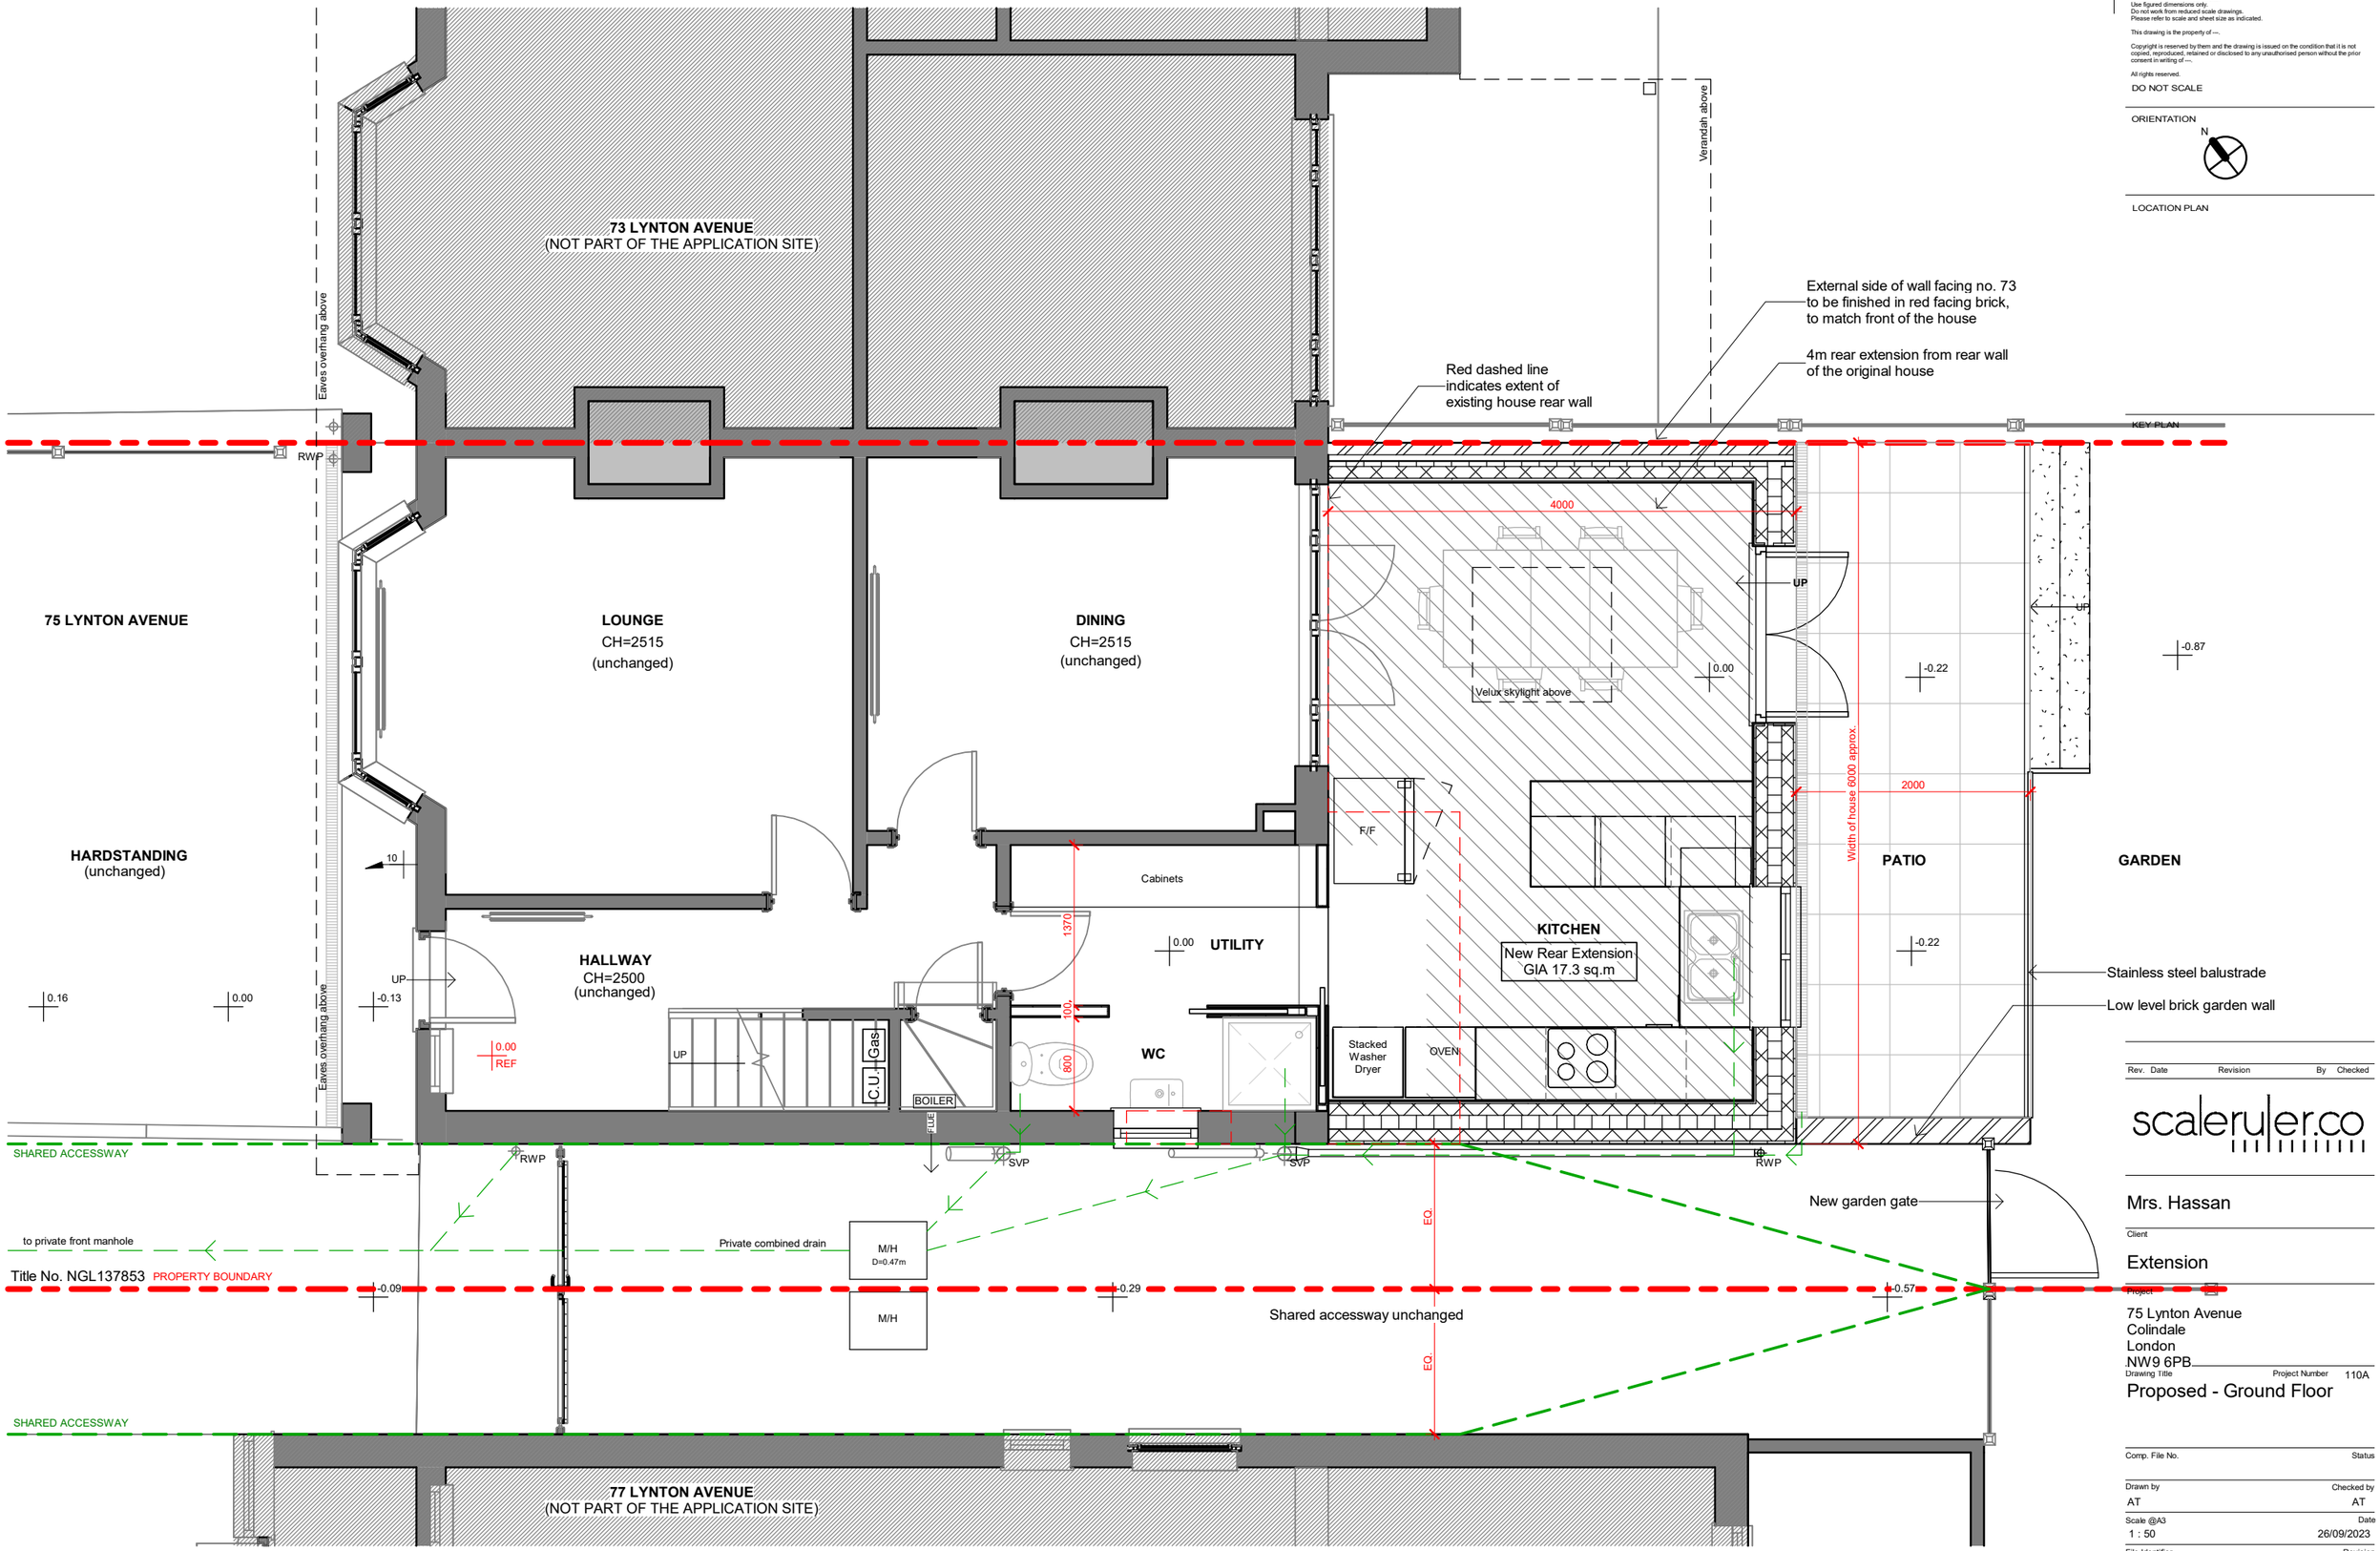

GROUND FLOOR - PROPOSED

1 : 50

0m 1m 2m 3m 4m 5m

VISUAL SCALE 1:50 @ A3

Rev.	Date	Revision	By	Checked

scaleruler.co

Client: Mrs. Hassan

Project: Extension

75 Lynton Avenue
Colindale
London
NW9 6PB

Drawing Title: Proposed - Ground Floor

Project Number: 110A

Comp. File No.

Status

Drawn by: AT

Checked by: AT

Scale @A3: 1 : 50

Date: 26/09/2023

File Identifier

Revision: 110A-SR-01-DR-A-002

Purpose of Issue

Workflow Status: PRELIMINARY