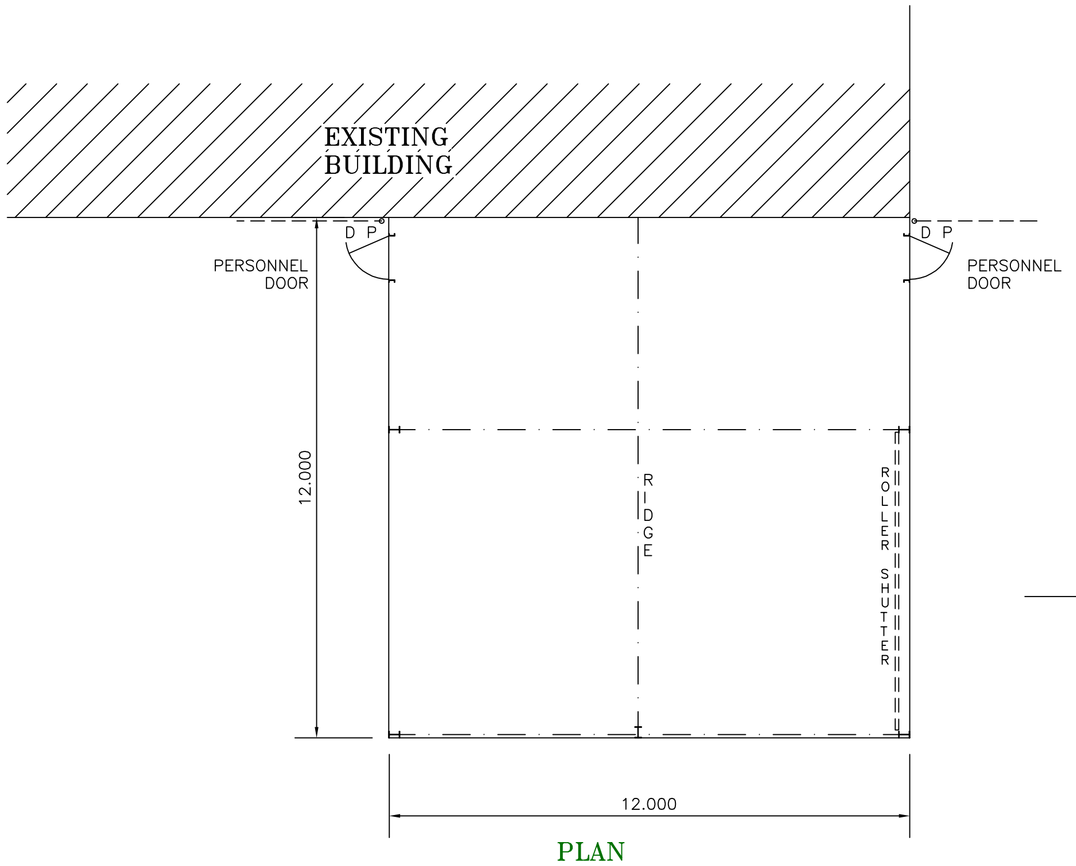

PLAN

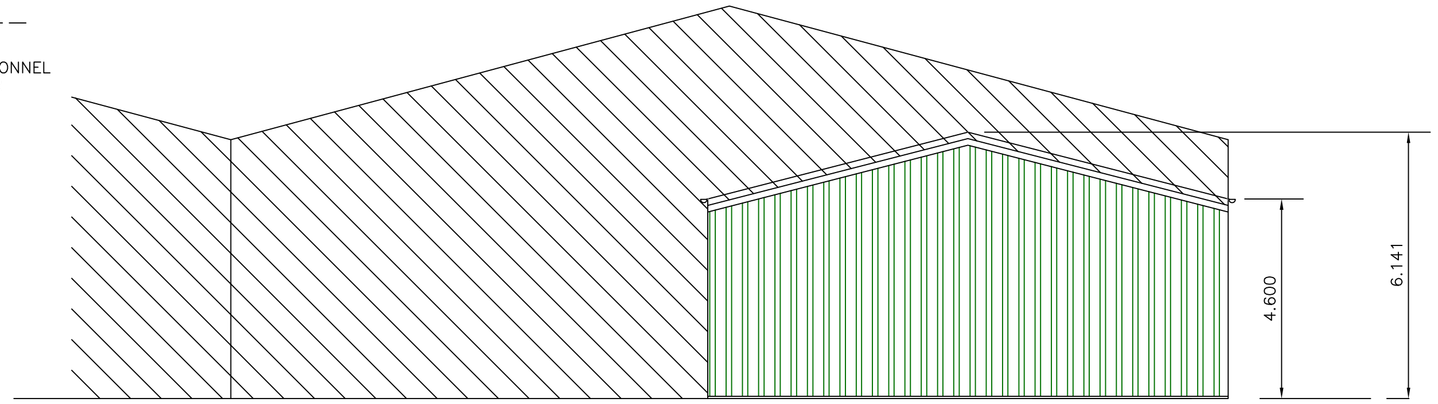

WEST ELEVATION

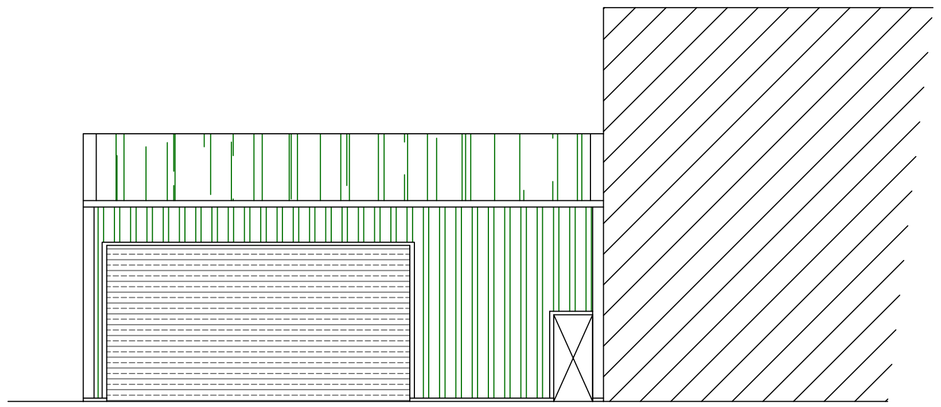

SOUTH ELEVATION

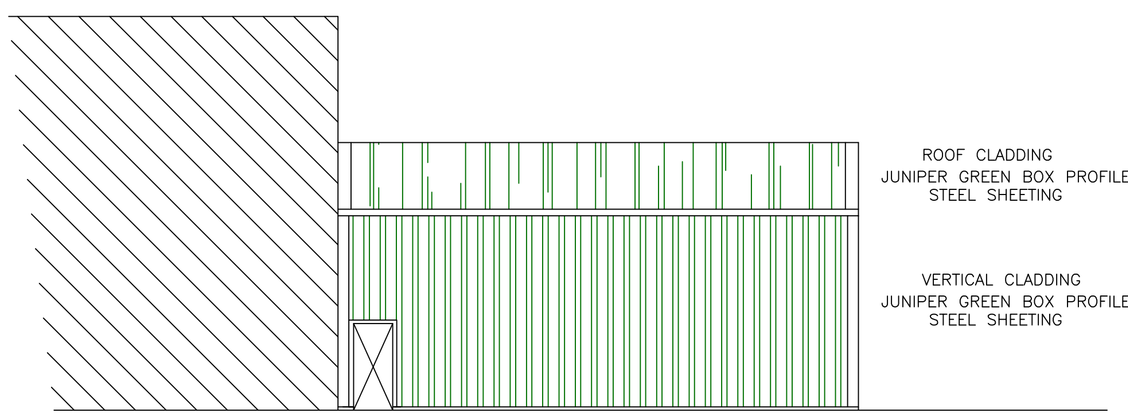

NORTH ELEVATION

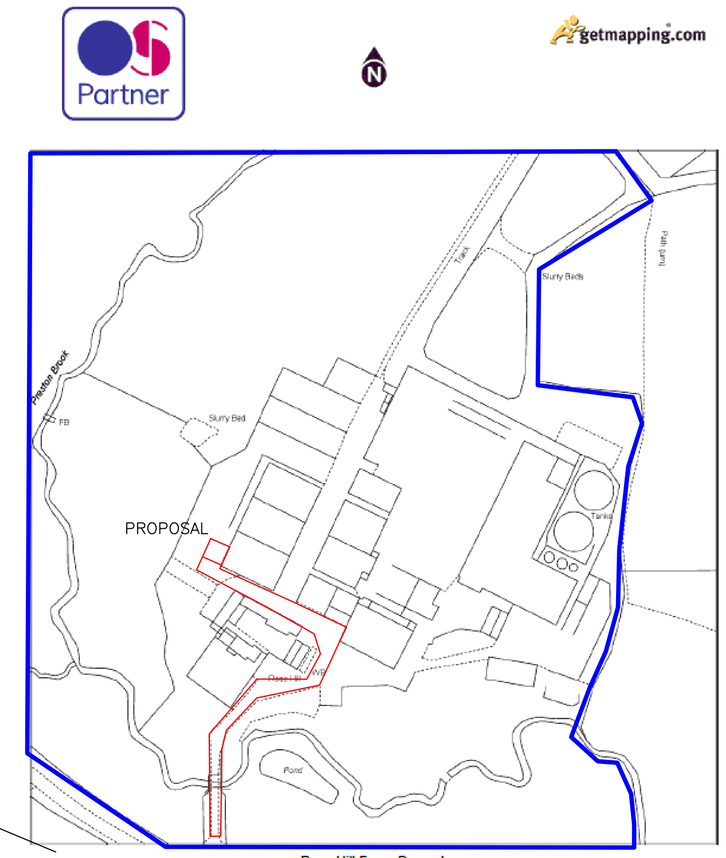

LOCATION PLAN

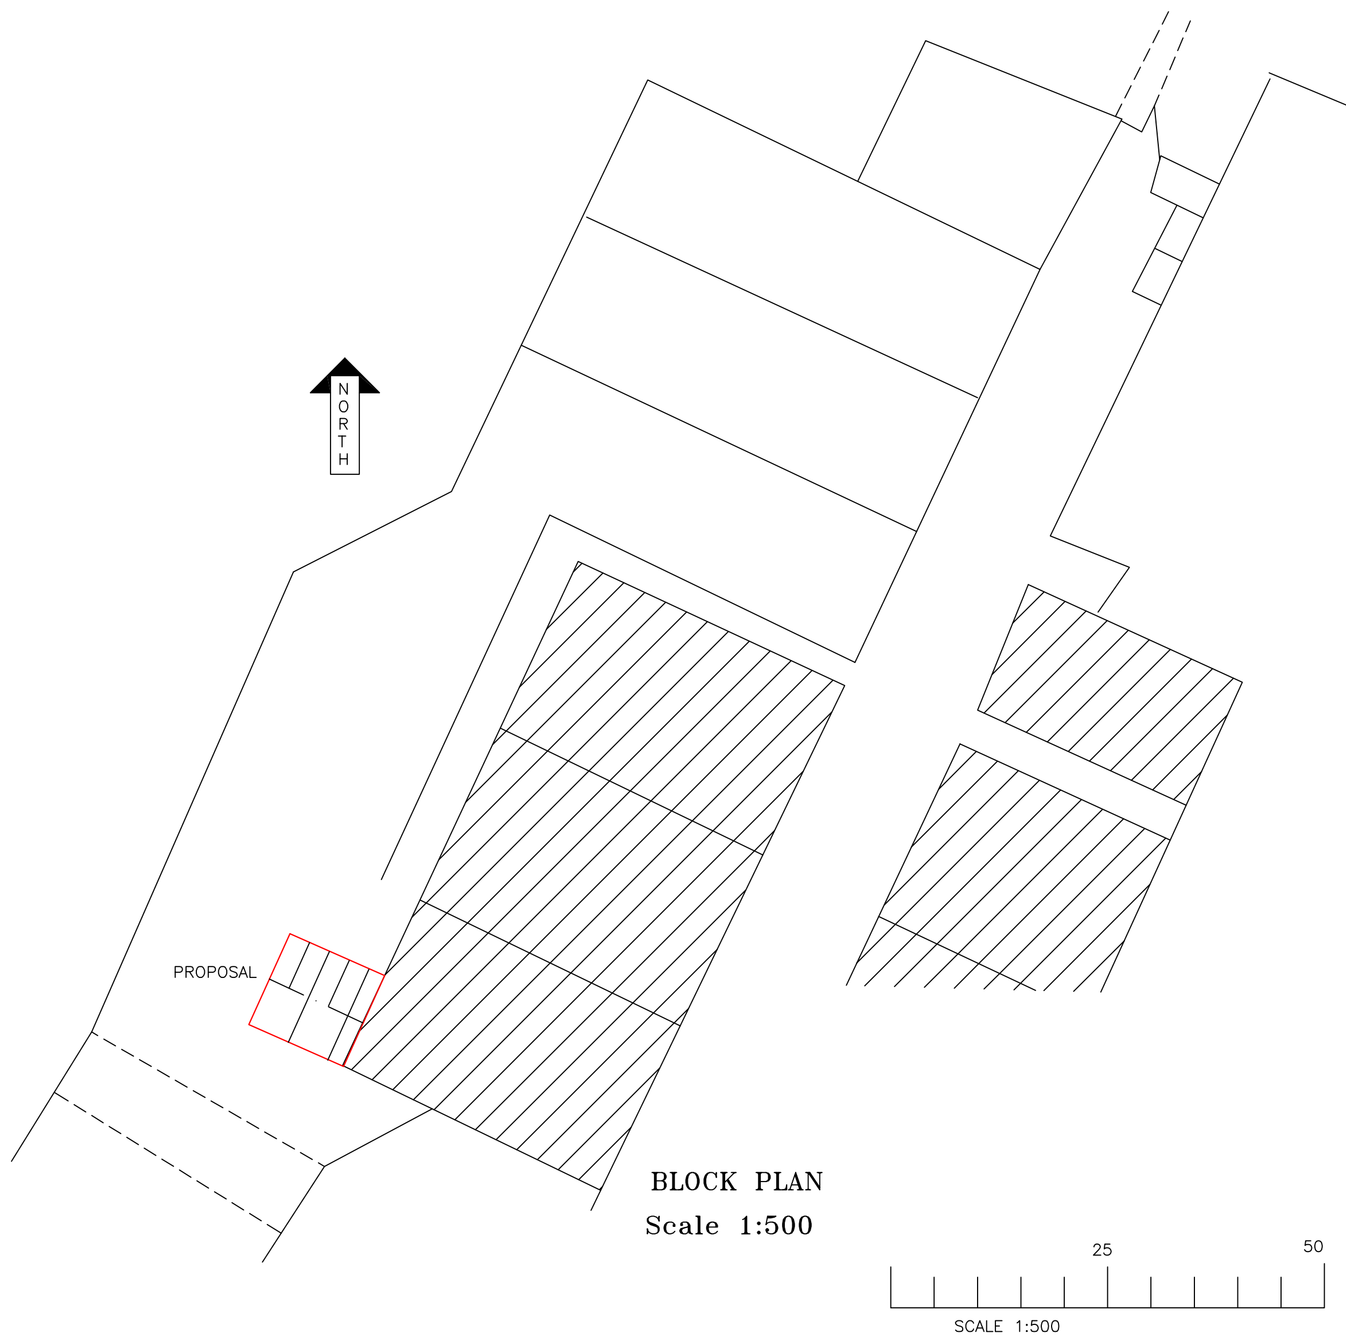

BLOCK PLAN
Scale 1:500

AGRICULTURAL IMPLEMENT STORAGE
ROSE HILL FARM
DYMOCK
GL18 2EF

PRINTED 1:100 A1 MEDIA

Drawn By Ian Savagar

Date 27/09/2023

Scale 1:100 1:500 1:2500

Drawing Number 8344/3