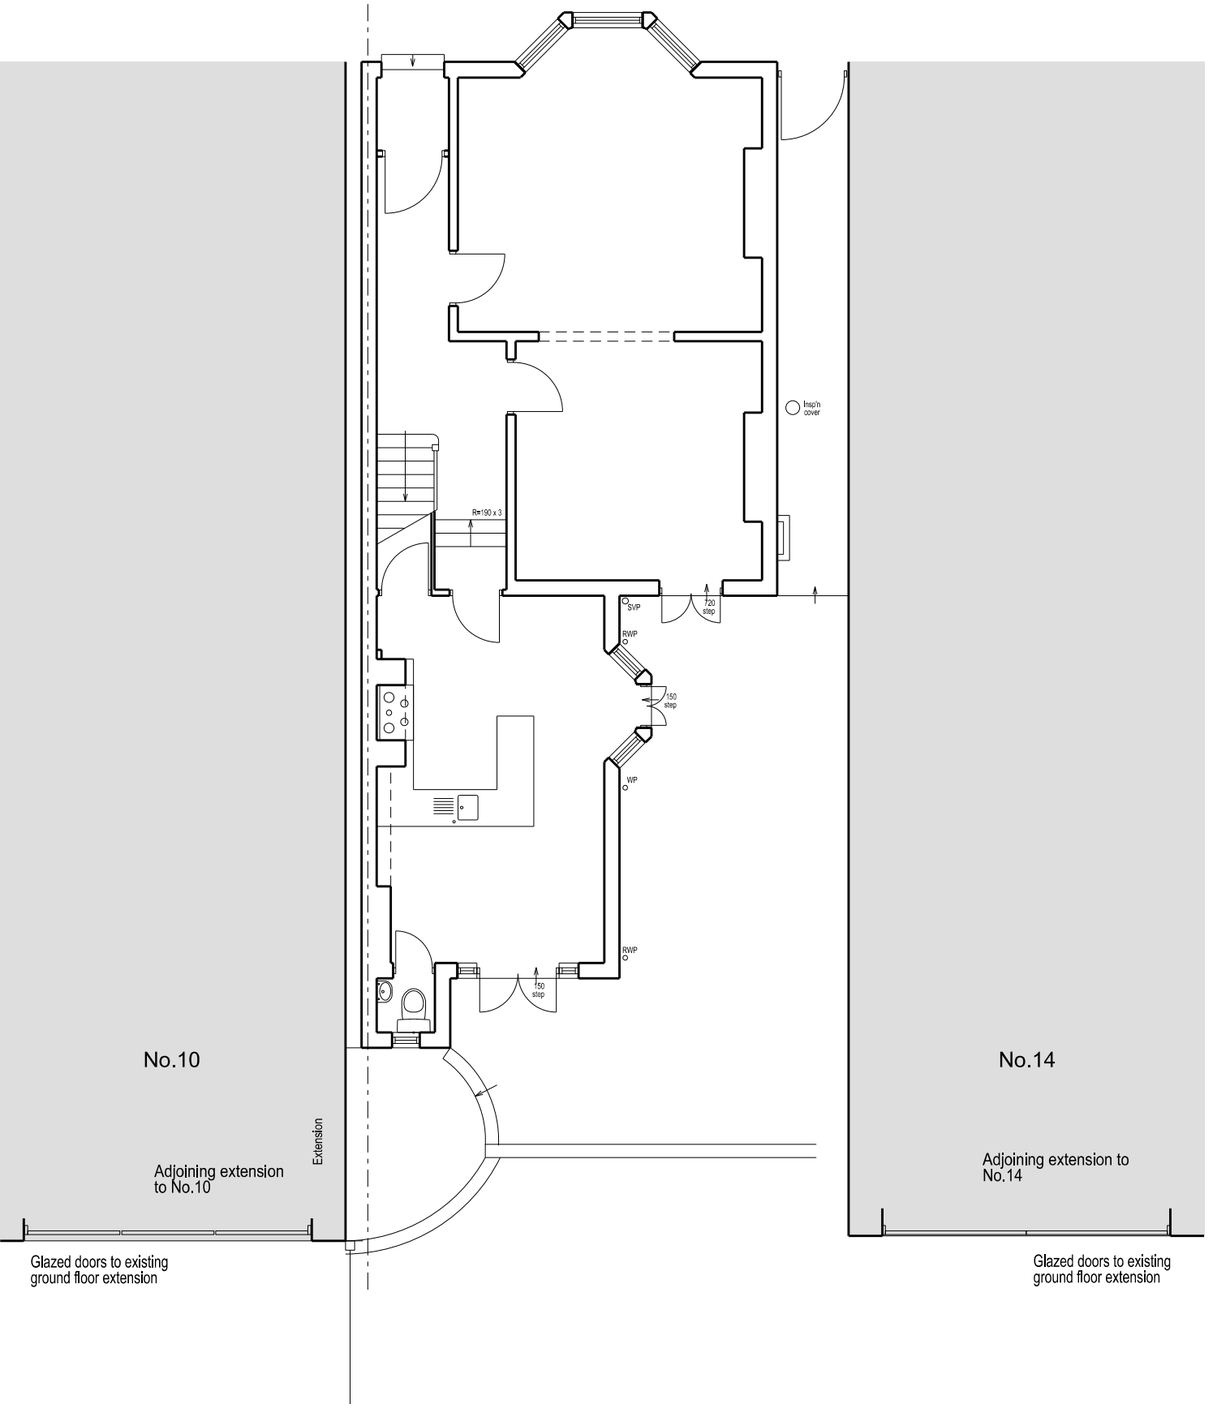

GROUND FLOOR PLAN

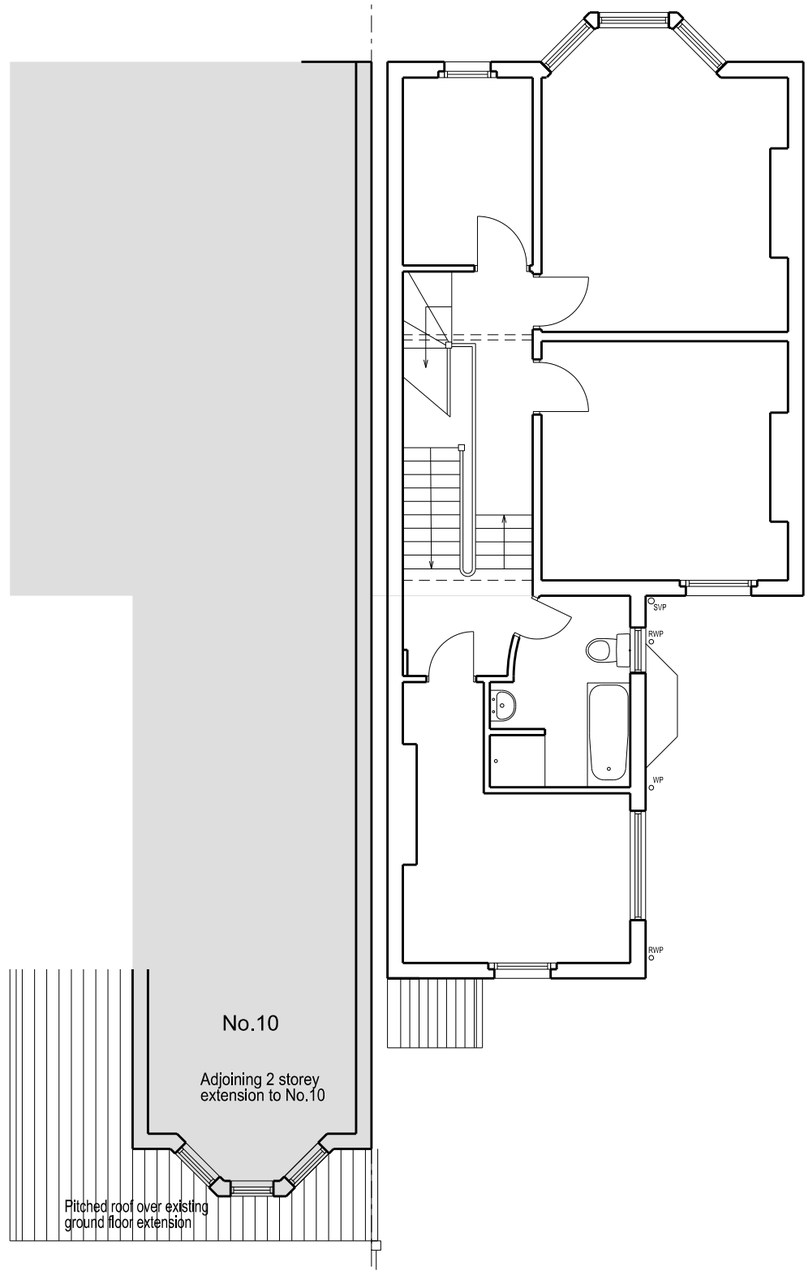

1st FLOOR PLAN

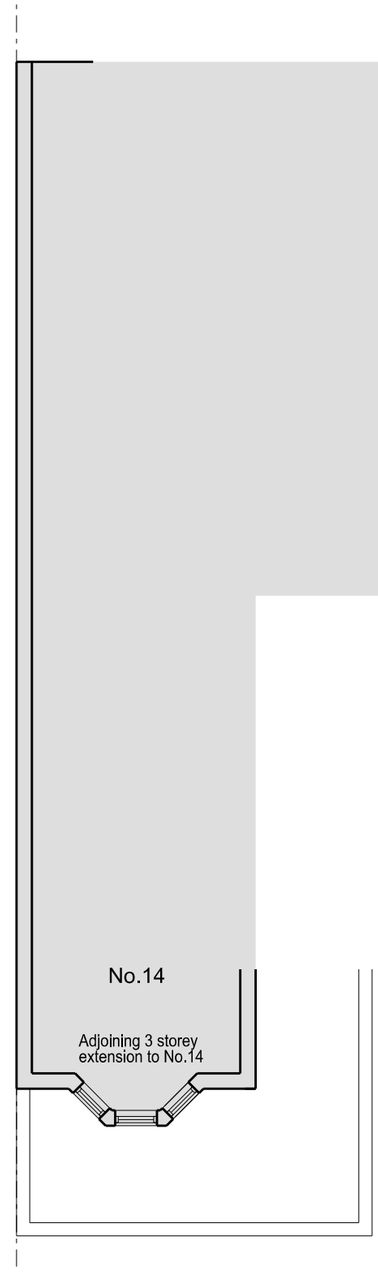

0 5M

TIM BRENNAN ARCHITECTS
14 Muirdown Avenue London SW14 Tel:0171-490 7919 Fax:0171-490 7929

Job
12 MANORGATE ROAD

Title
EXISTING HOUSE FLOOR PLANS 1

Date:
Drawn by:
Checked:
Scale 1:50 @ A1 1:100 @ A3
Drawing No: 12MR:S.01 Revision A

Blacoe + Stanton Architects