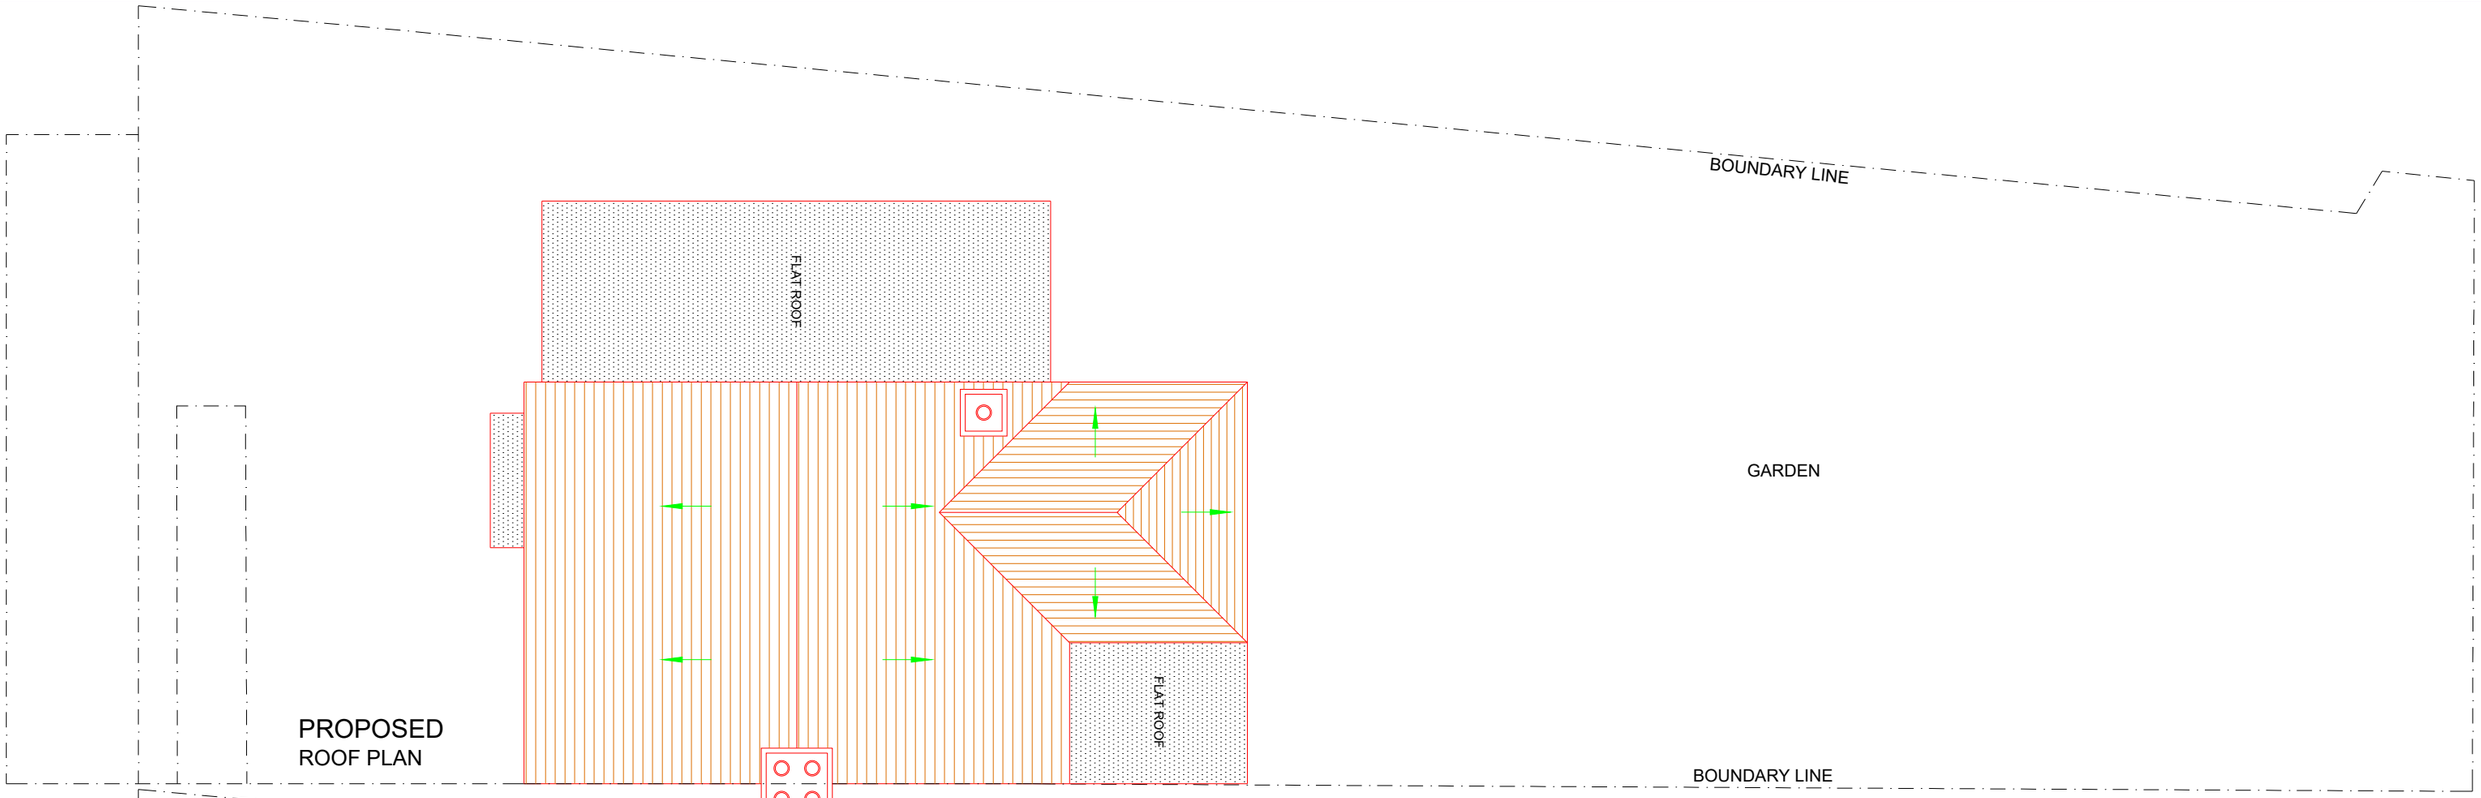

PROPOSED
ROOF PLAN

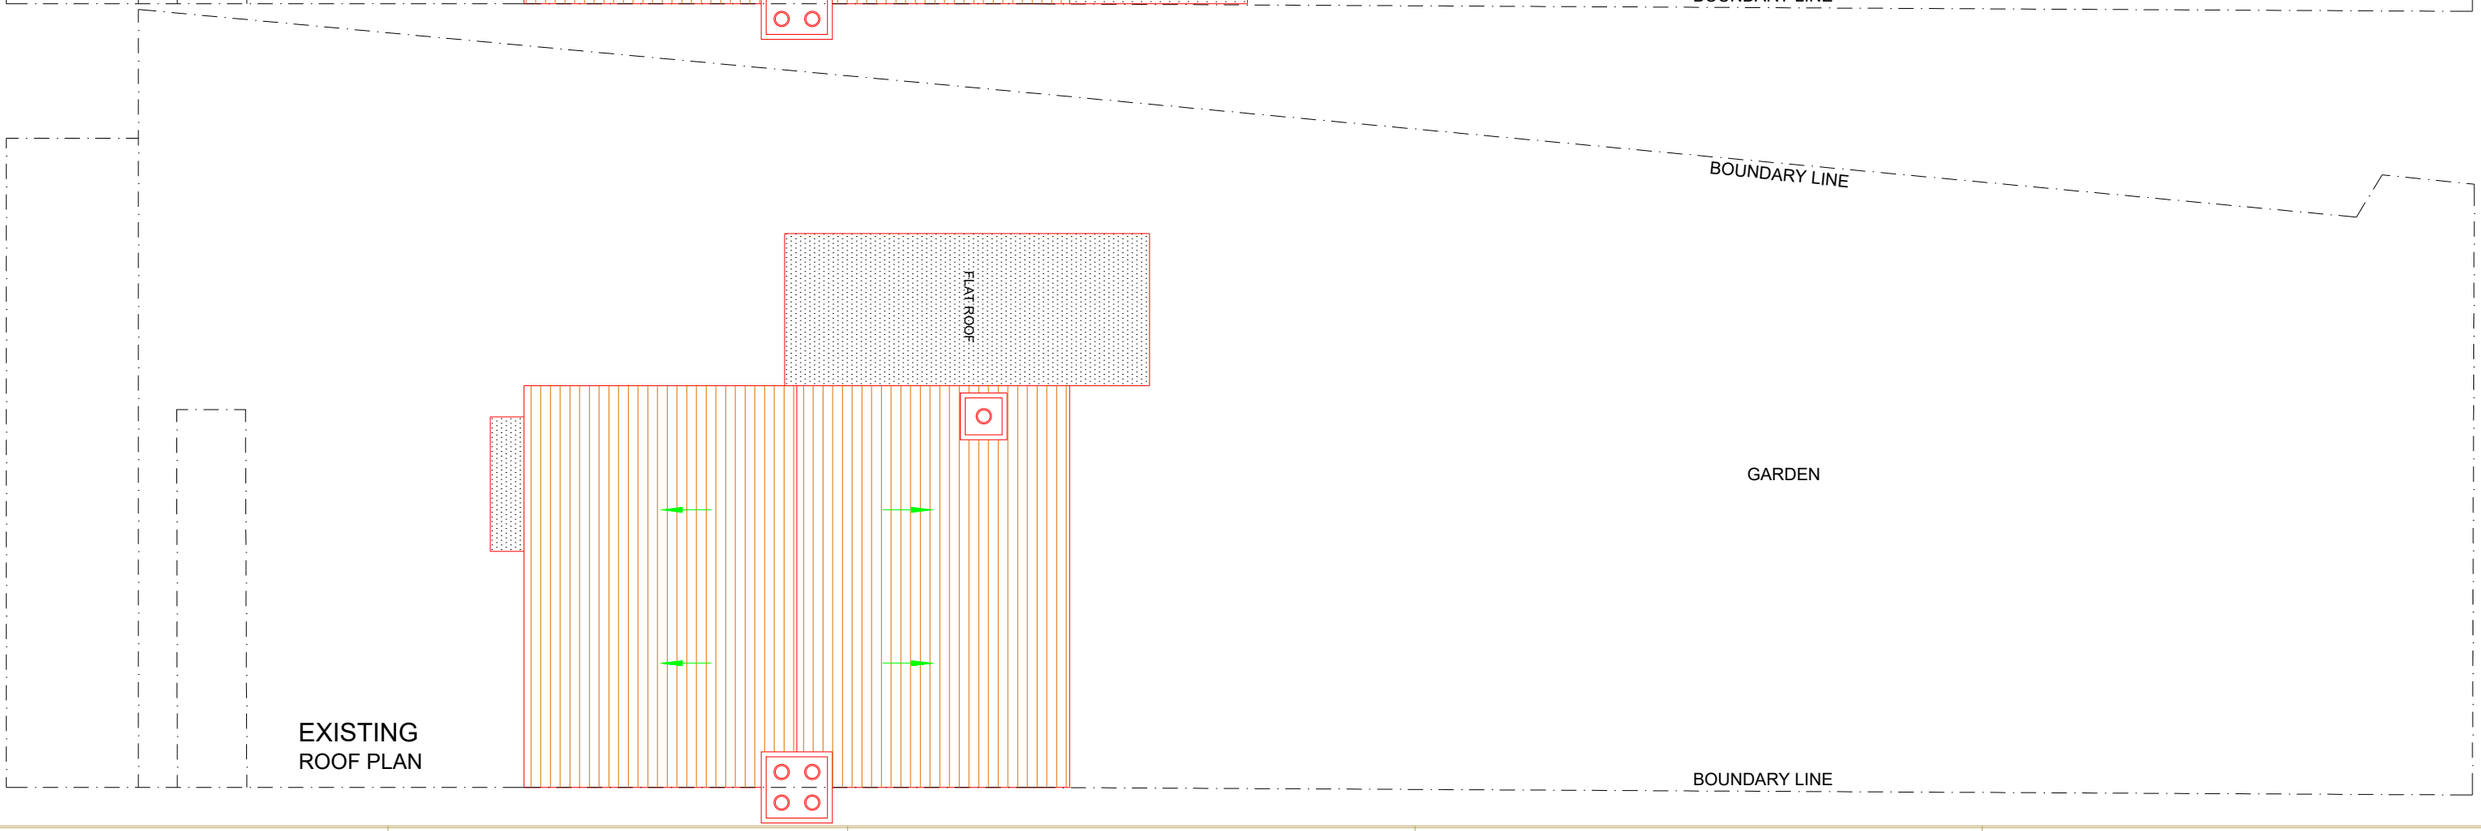

EXISTING
ROOF PLAN

A	21.10.23	DA ISSUE	GK
		AMENDMENT	BY

0 1 2 3 4 5
Metres

SCALE 1:100@A3

Project :
Proposed Single Story Rear Extension
First Second Story Rear Extension

Date : 21/10/23

Sheet Title :
Roof Plans

Sheet no : 05

Address :
13 Banks Road
ROCHESTER
ME2 4EA

Applicant :