Section B-B

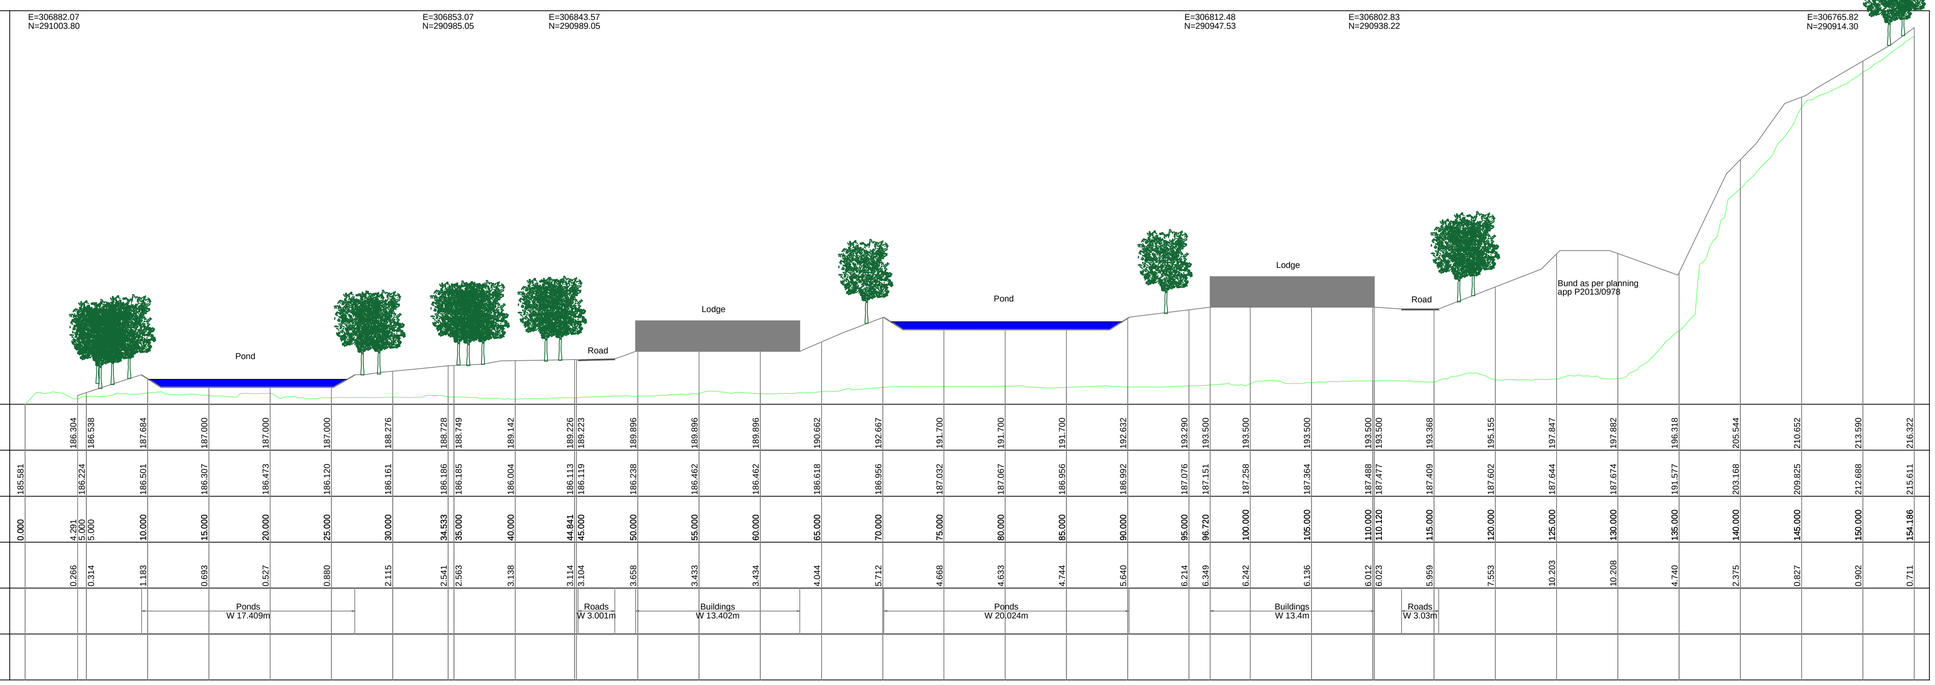

Chainage	Level : Luca Park Surface	Level : Site DTM	Luca Park Surface - Site DTM
0.000	186.304	185.581	0.266
4.291	186.538	186.224	0.314
5.000			
10.000	187.684	186.501	1.183
15.000	187.000	186.307	0.693
20.000	187.000	186.473	0.527
25.000	187.000	186.120	0.880
30.000	188.276	186.161	2.115
34.533	188.728	186.186	2.541
35.000	188.749	186.185	2.563
40.000	189.142	186.004	3.138
44.941	189.226	186.113	3.114
45.000	189.223	186.119	3.104
50.000	189.896	186.238	3.658
55.000	189.896	186.462	3.433
60.000	189.896	186.462	3.434
65.000	190.662	186.618	4.044
70.000	192.667	186.956	5.712
75.000	191.700	187.032	4.668
80.000	191.700	187.067	4.633
85.000	191.700	186.956	4.744
90.000	192.632	186.992	5.640
95.000	193.290	187.076	6.214
96.720	193.500	187.151	6.349
100.000	193.500	187.258	6.242
105.000	193.500	187.364	6.136
110.000	193.500	187.488	6.012
110.120	193.500	187.477	6.023
115.000	193.368	187.409	5.959
120.000	195.155	187.602	7.553
125.000	197.847	187.644	10.203
130.000	197.882	187.674	10.208
135.000	196.318	191.577	4.740
140.000	205.544	203.168	2.375
145.000	210.652	209.825	0.827
150.000	213.590	212.688	0.902
154.186	216.322	215.611	0.711

Group Name : Luca Park Surface	Group Name : Site DTM
Ponds W 17.409m	
Roads W 3.001m	
Buildings W 13.402m	
Ponds W 20.024m	
Buildings W 13.4m	
Roads W 3.03m	

Notes:

Rev	Drawn	Chkd	Rvwd	Apprvd	Date	Description
A	MJ	GG			05/10/23	Initial issue

Drawn by: MTJ Date: 05/10/23

Client:
Graham Grigg
Penstrowed Quarry
Caersws
Newtown
SY17 5SG

Client Drawing No: N/A

Revision: N/A

MTJ Construction Consulting Ltd
Gwylfa,Upper Dolfor Road, Newtown,Powys. SY16 3AD
Tel: 44 (0)1686 626 668 Mobile: 07805 334 015
www.mtj-consult.com

Project:
Luca Park
Penstrowed

Drawing title:
Section
B - B

Drawing scale: 1:500 Sheet size: A1

Drawing no: 2021155 - 10002 Revision: A

OSGB36(15) Topo_180AM/PMRICSBMs

Copyright MTJ Construction Consulting Ltd. 2021