GENERAL NOTES

- DO NOT SCALE FOR CONSTRUCTION PURPOSES
- CONFIRM ALL DIMENSIONS AND LEVELS ON SITE

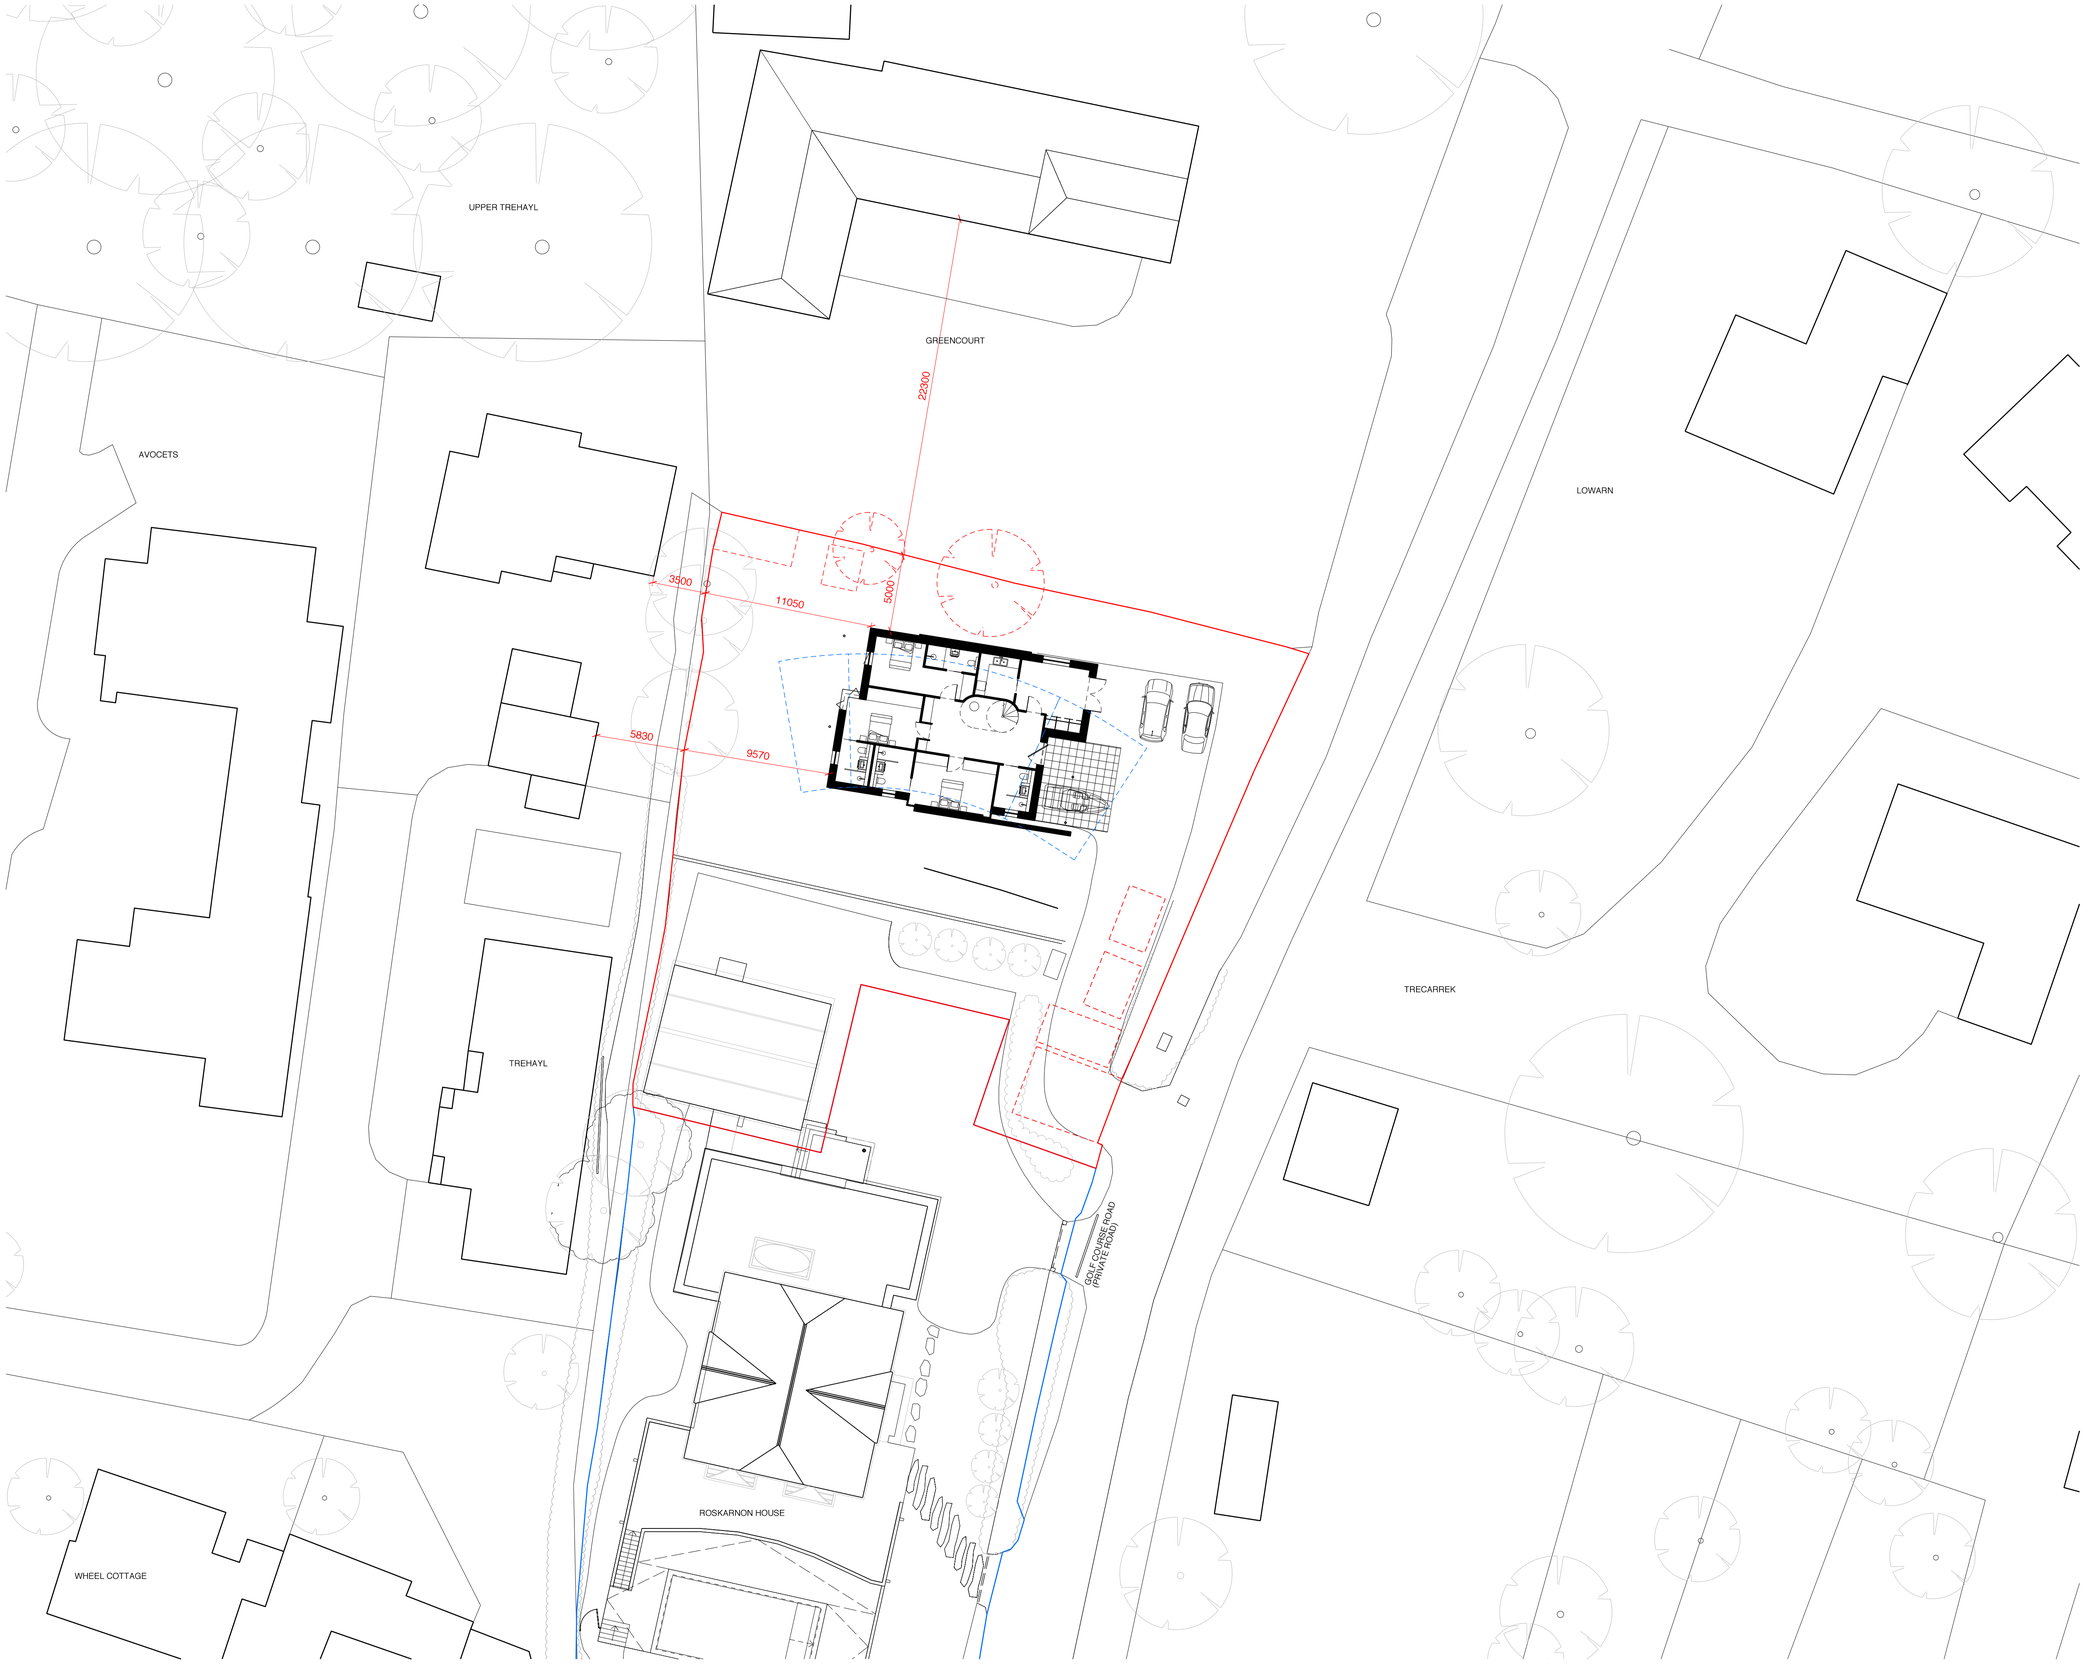

N

0 5 10 20 30 50 m

THE MANSER PRACTICE
ARCHITECTS + DESIGNERS

Bridge Studios
Hammersmith Bridge
London W6 9DA
+44(0)20 8741 4381

Revision	Date	Drawn	Checked	Notes
B	29.11.23	SH	AG	PLANNING UPDATE
A	31.10.23	CB	JM	BOUNDARY CHANGED
/	30.10.23	SG	JM	FOR INFORMATION

Status
INFORMATION

Project
ROSKARNON GARDEN HOUSE

Drawing
PROPOSED SITE PLAN

Scale	Date
1:200 @ A1 / 1:400 @ A3	OCT '23

Drawing number	Revision
1472_G_502	B

CAD file: 1472\PLOTFILES\1472_G_502.pln