REVISION

EXISTING ELEVATIONS 1:100

FRONT ELEVATION

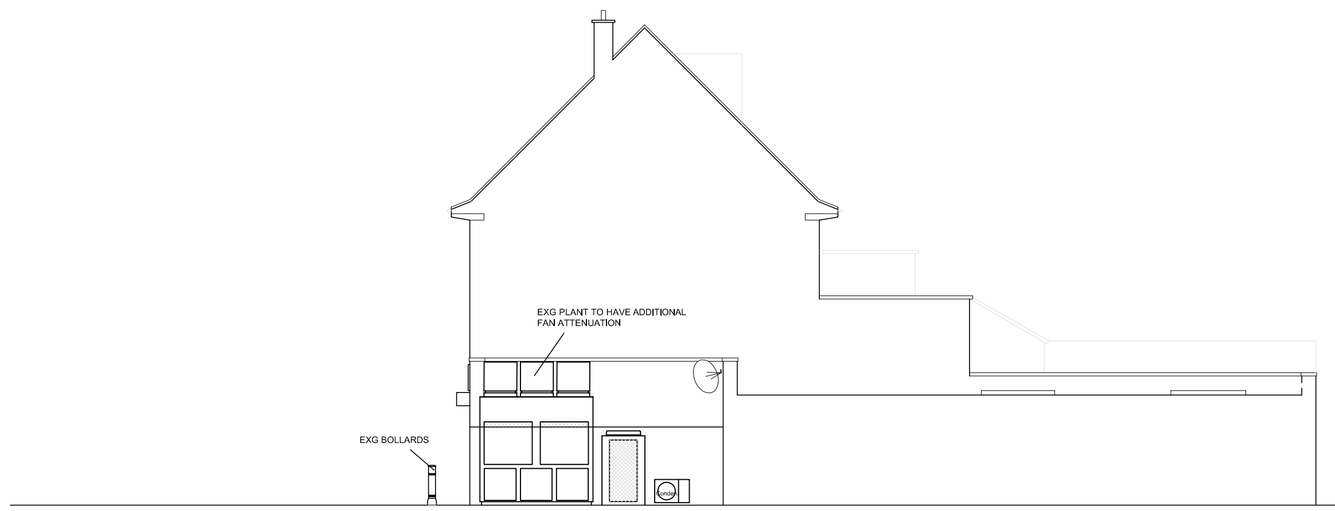

SIDE ELEVATION

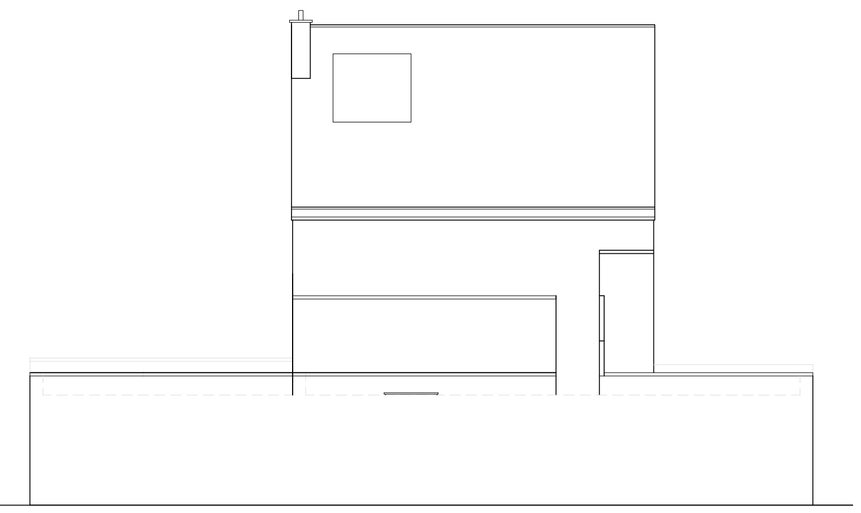

REAR ELEVATION

SIDE ELEVATION

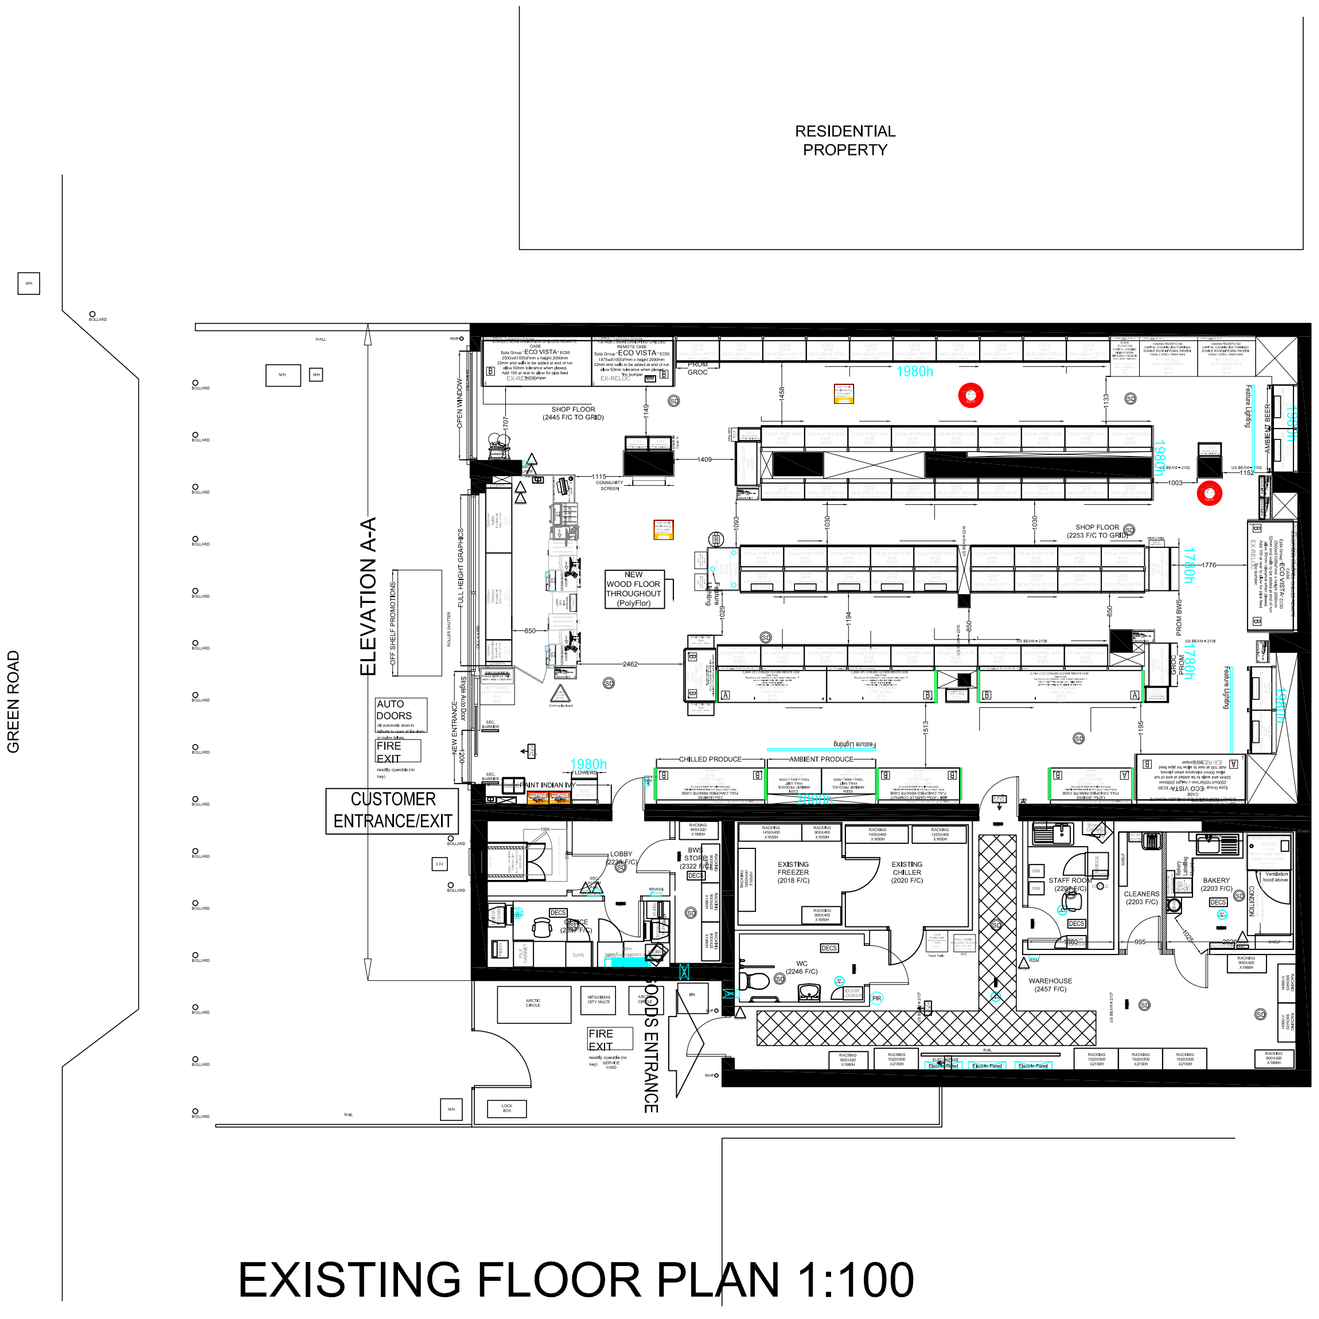

EXISTING FLOOR PLAN 1:100

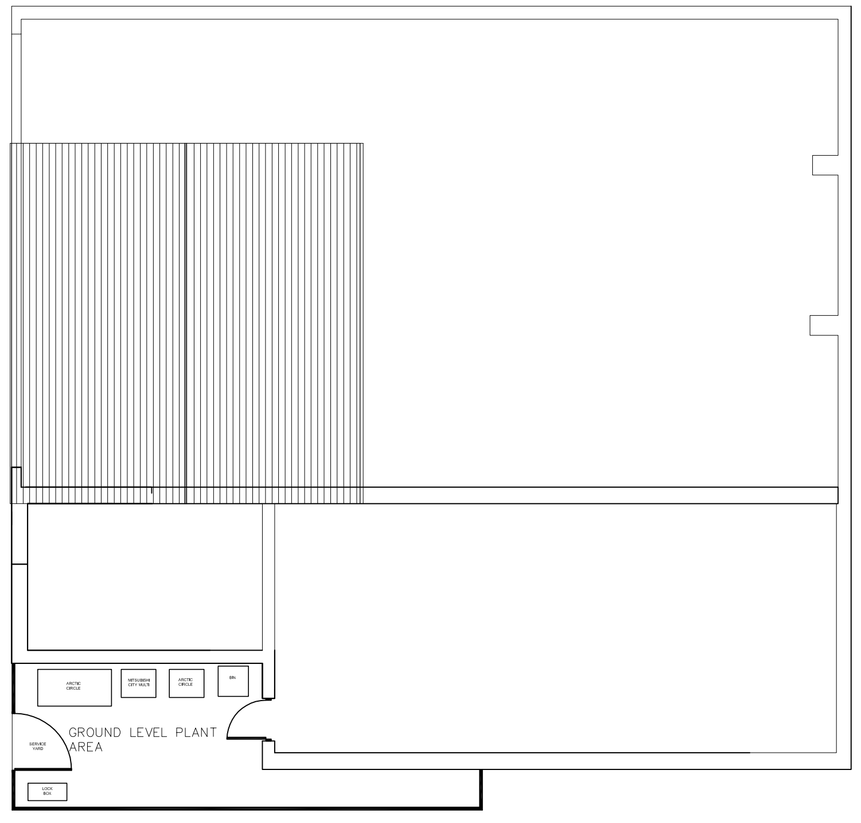

EXISTING ROOF PLAN 1:100

SCALE 1:100

0m 2 4 6 8 10

© THE CONTENTS OF THIS DRAWING REMAIN THE SOLE PROPERTY OF WELLSFIELD ASSOCIATES AND MUST NOT BE COPIED OR REPRODUCED WITHOUT PRIOR PERMISSION.

FULL SURVEY NOT CARRIED OUT, DRAWING PRODUCED USING INFORMATION SUPPLIED BY THE CLIENT

Wellsfield Associates
York House
Westview Drive
Rayleigh, Essex.
SS6 7AU
Mob No 07766 221958
chris@wellsfieldassociates.co.uk

project

CO-OP SUPERMARKET
77 WATCHGATE
LANE END
DARTFORD
DA2 7JY

EXISTING PLAN AND ELEVATIONS

date	NOV 23
drawn	C.J.J.
scale	1:100 @A1
drg no.	3843.10