The Contractor is to check all dimensions on site and report any discrepancies to the Contract Administrator. This drawing is to be read in conjunction with all other standard documentation. Dimensions are not to be scaled from this drawing.

0 10m 20m
1:200

0 5m 10m
1:100

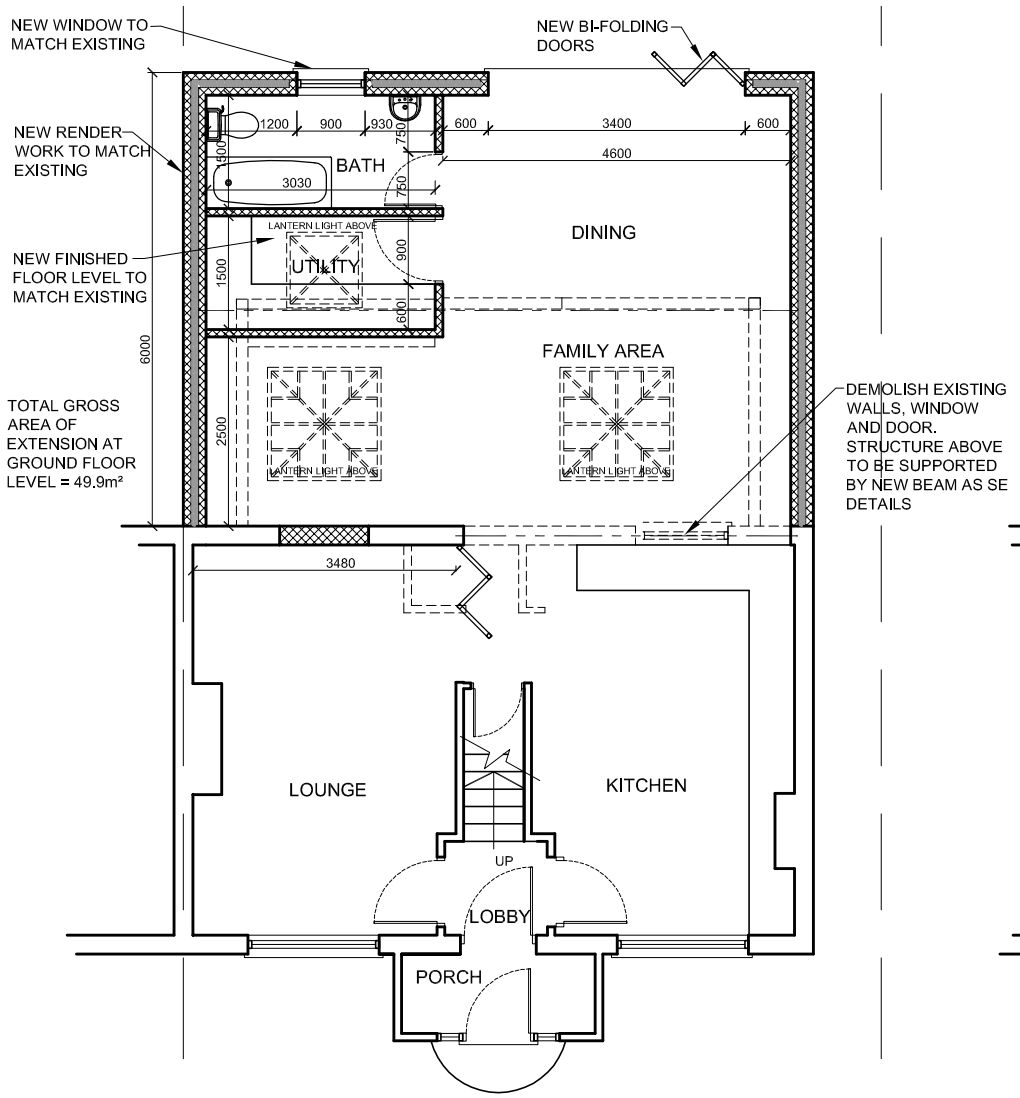

PROPOSED GROUND FLOOR PLAN

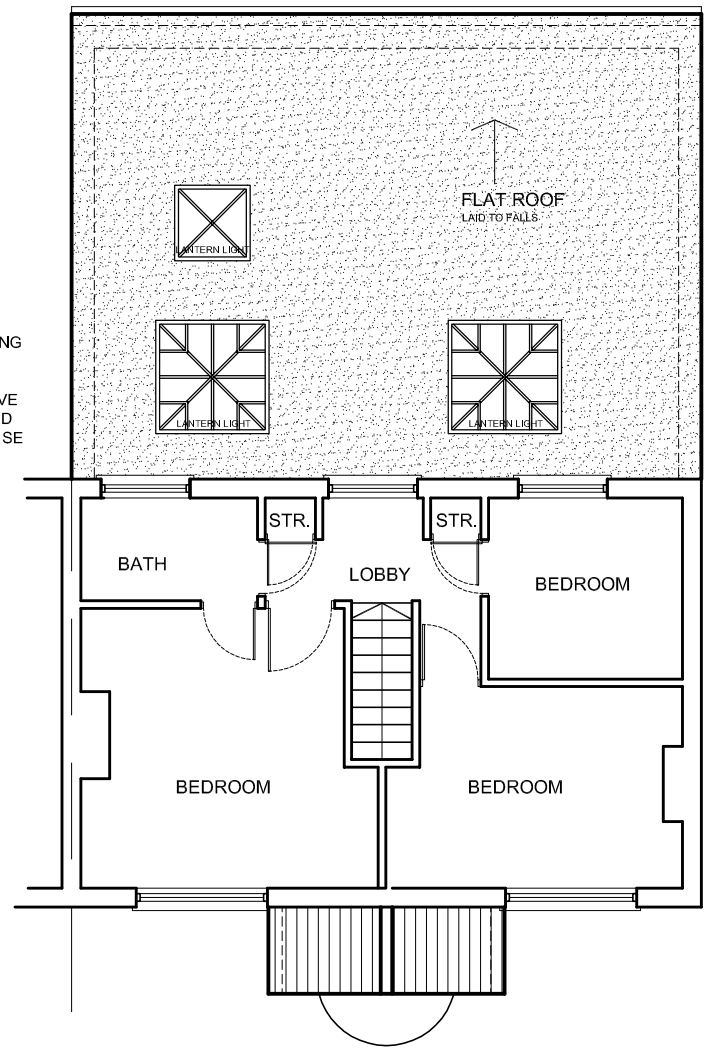

PROPOSED FIRST FLOOR PLAN

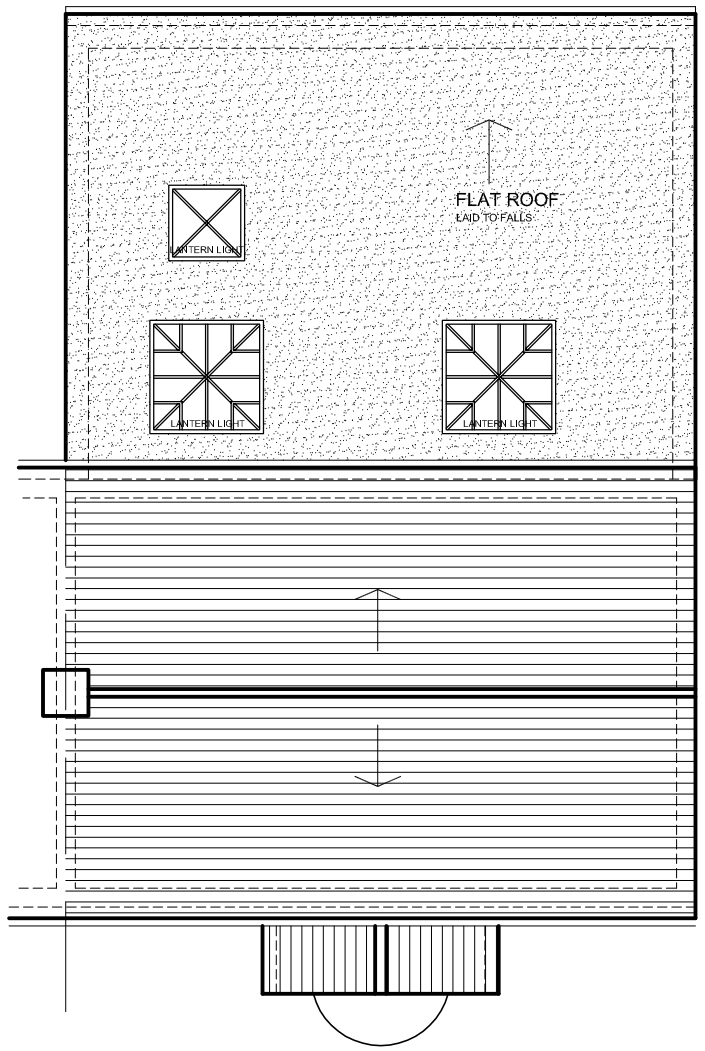

PROPOSED ROOF PLAN

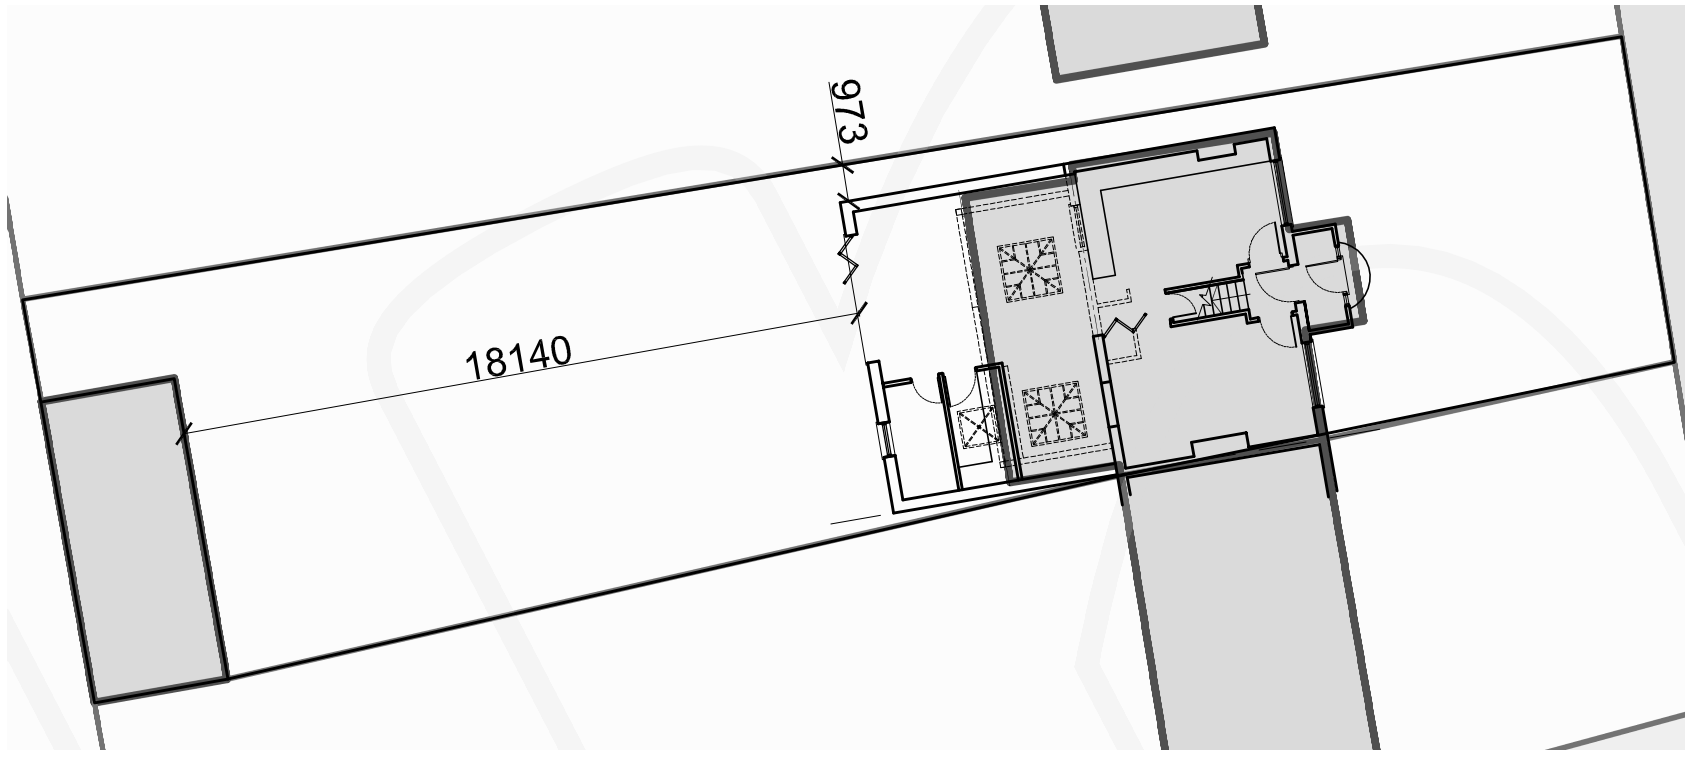

PROPOSED BLOCK PLAN - SCALE 1:200

rev.	description	date	chkd.

Design And Plan CONSULTANTS

93 Cotmandene Crescent,
Orpington, Kent BR5 2RA

020 3004 9238
07931 931 035

s.nagpal@dapconsultants.co.uk
www.dapconsultants.co.uk

project : 10 Carlton Avenue
Stone

drawing title : Proposed Floor Plans

drawn:	SN	chkd : SS	date:25.10.2023
status:	Prior Approval		scale: 1:100@A3
proj no :	2493	drg no: 03	rev no: