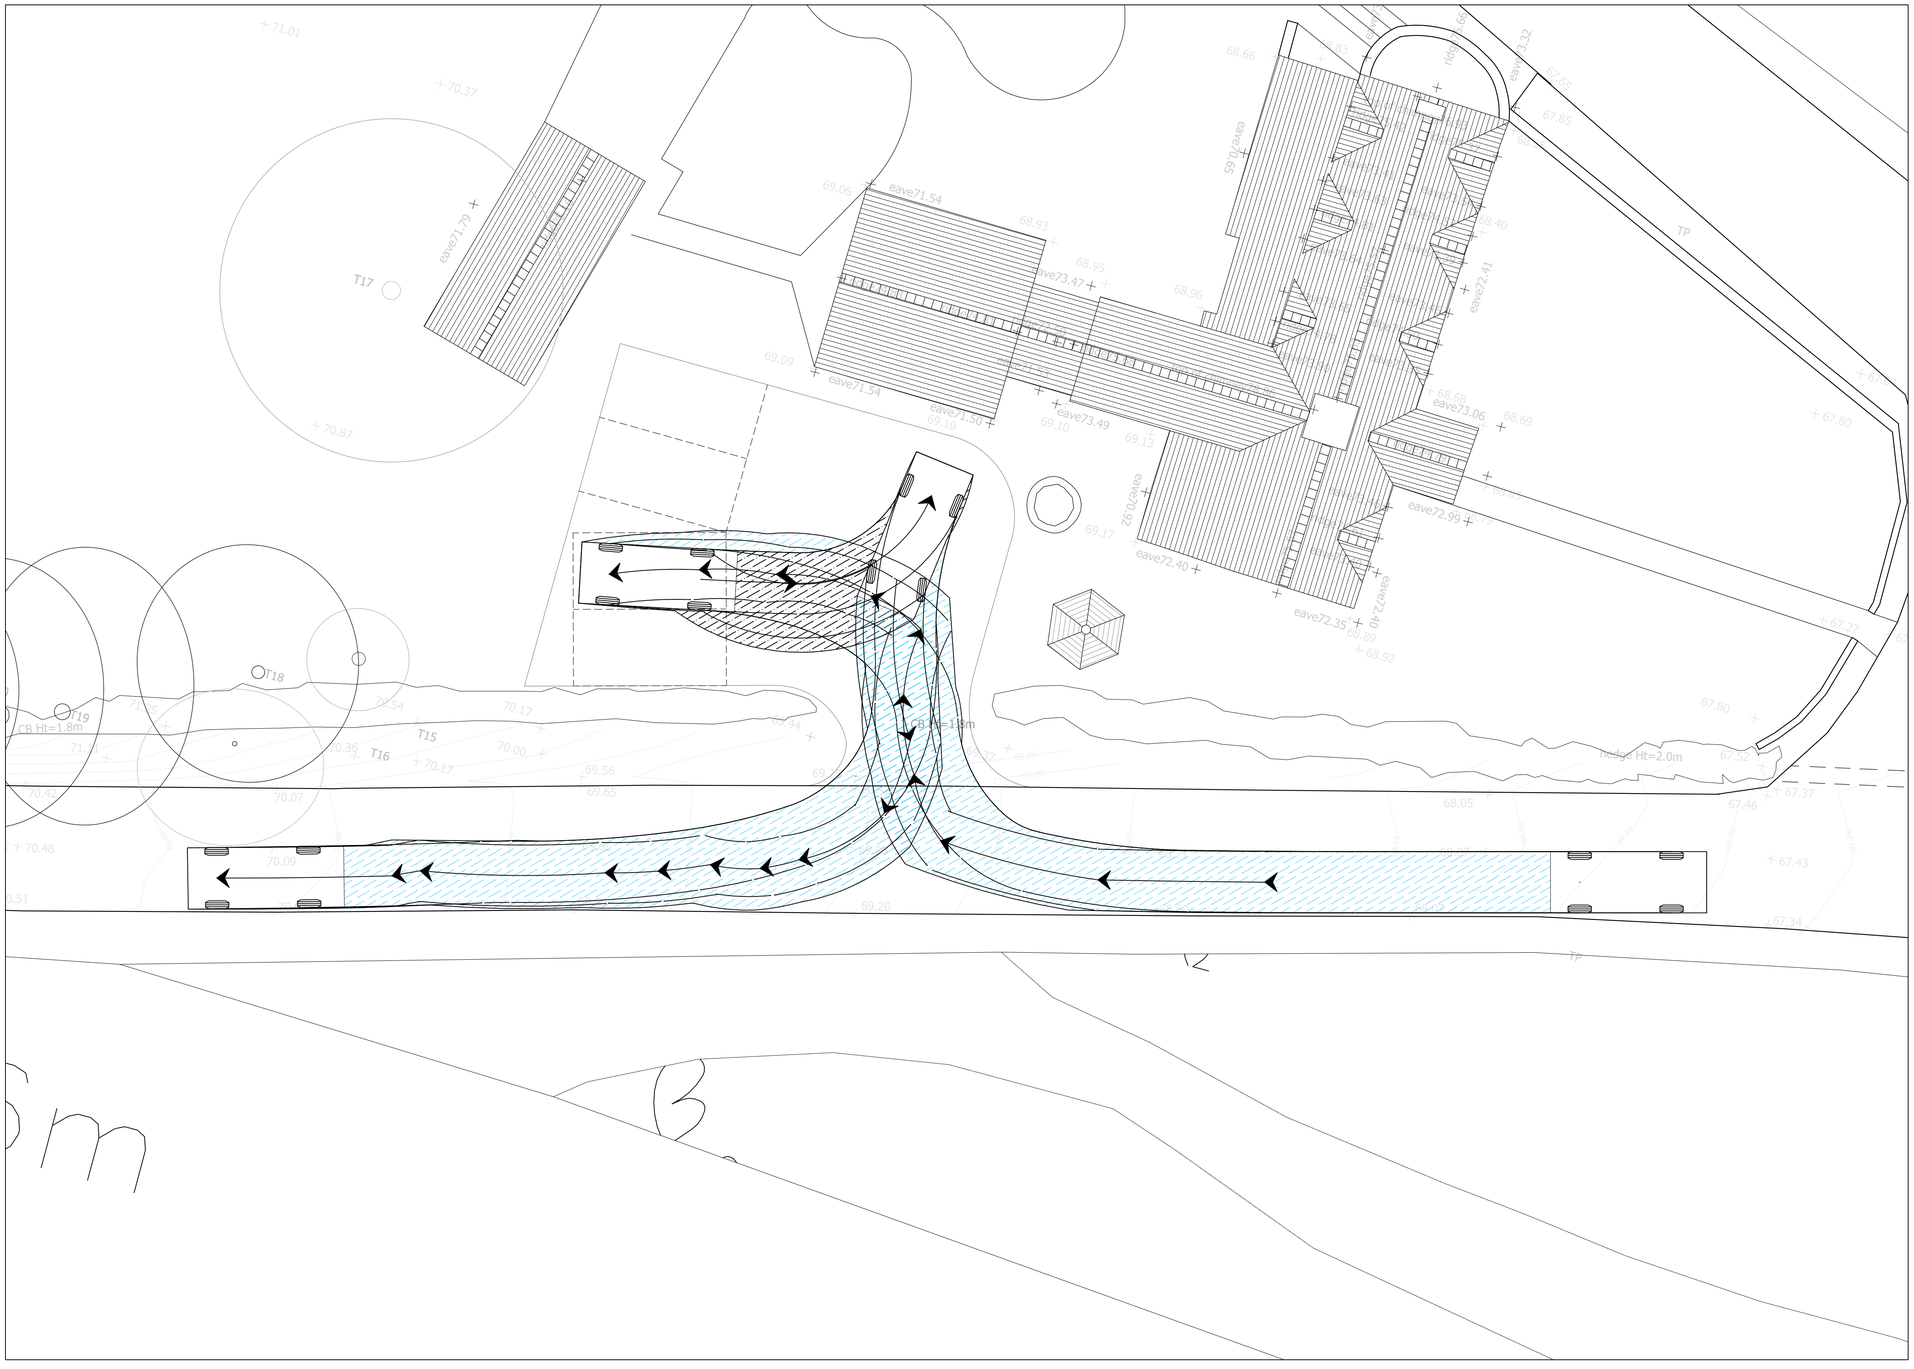

TRACKING - OUTSIDE LANE IN TO OUTSIDE LANE OUT

1:100

0 1 2 3 4 5 10

© This drawing is copyright and should not be reproduced in whole or in part without the written permission of Edward Parsley Associates

EDWARD PARSLEY ASSOCIATES
West End Barn, The St, Rayne, Braintree, Essex, CM77 6RY
01376 349929
info@epadesign.co.uk
www.epadesign.co.uk

KEY

REVISION / DATE / DESCRIPTION
A - 25/10/2023 - LAYOUT REVISED, TRAKING REVISED TO SUIT
B - 20/11/2023 - LAYOUT REVISED, TRAKING REVISED TO SUIT

ADDRESS	Chequers, Little Bardfield, CM7 4TW
CLIENT	Mr & Mrs Noble
TITLE	Vehicle Tracking
PROJECT DESCRIPTION	Proposed New Build Dwelling

DATE	26-09-23
SCALE @ A1	1:100@A1
PROJECT NO	12301
DRAWING NO	TK001
REVISION	B