Front Elevation As Proposed
1 : 50

Rear Elevation As Proposed
1 : 50

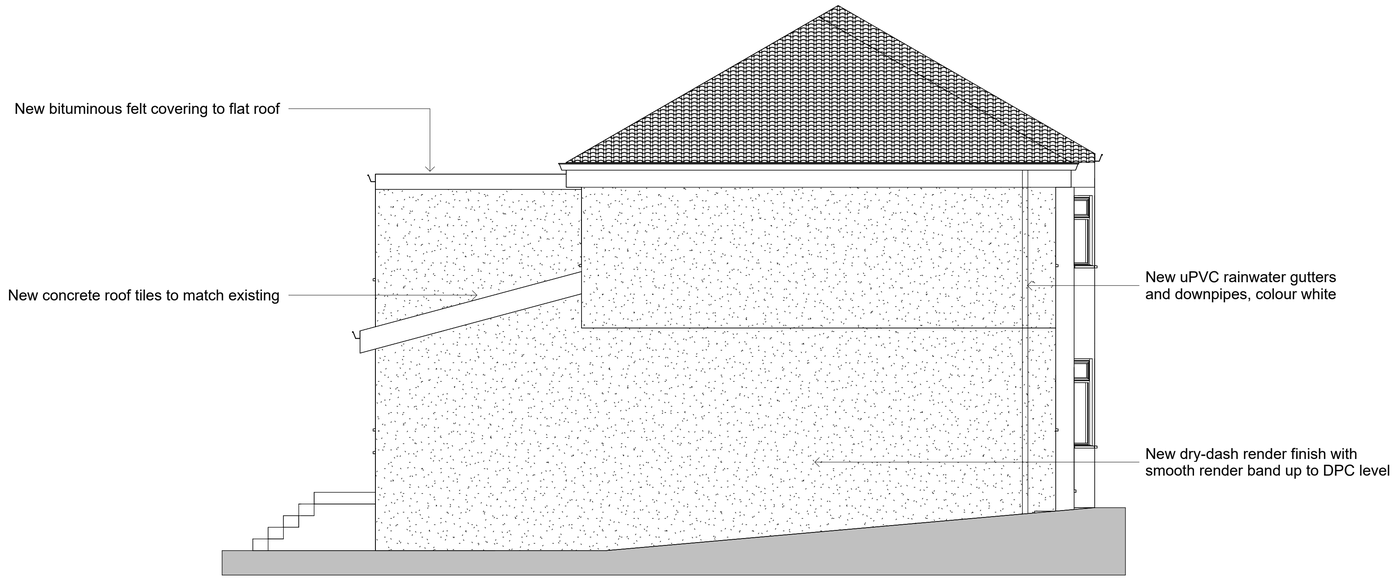

Side Elevation As Proposed
1 : 50

1:50
0 1 2 3 5 m

Rev	Description	Date

ISSUE
Planning

ADDRESS
49 Newtyle Road, Paisley

PROJECT
Two-Storey Side Extension &
Single-Storey Rear Extension

TITLE
Elevations As Proposed

CLIENT
Mr Dow / Ms McKinlay

DRAWN BY	CHECKED BY	DATE
ND	ND	20.11.23

SCALE (@ A1)	PROJECT NUMBER
1 : 50	356

DRAWING NUMBER	REV
(P) 04	