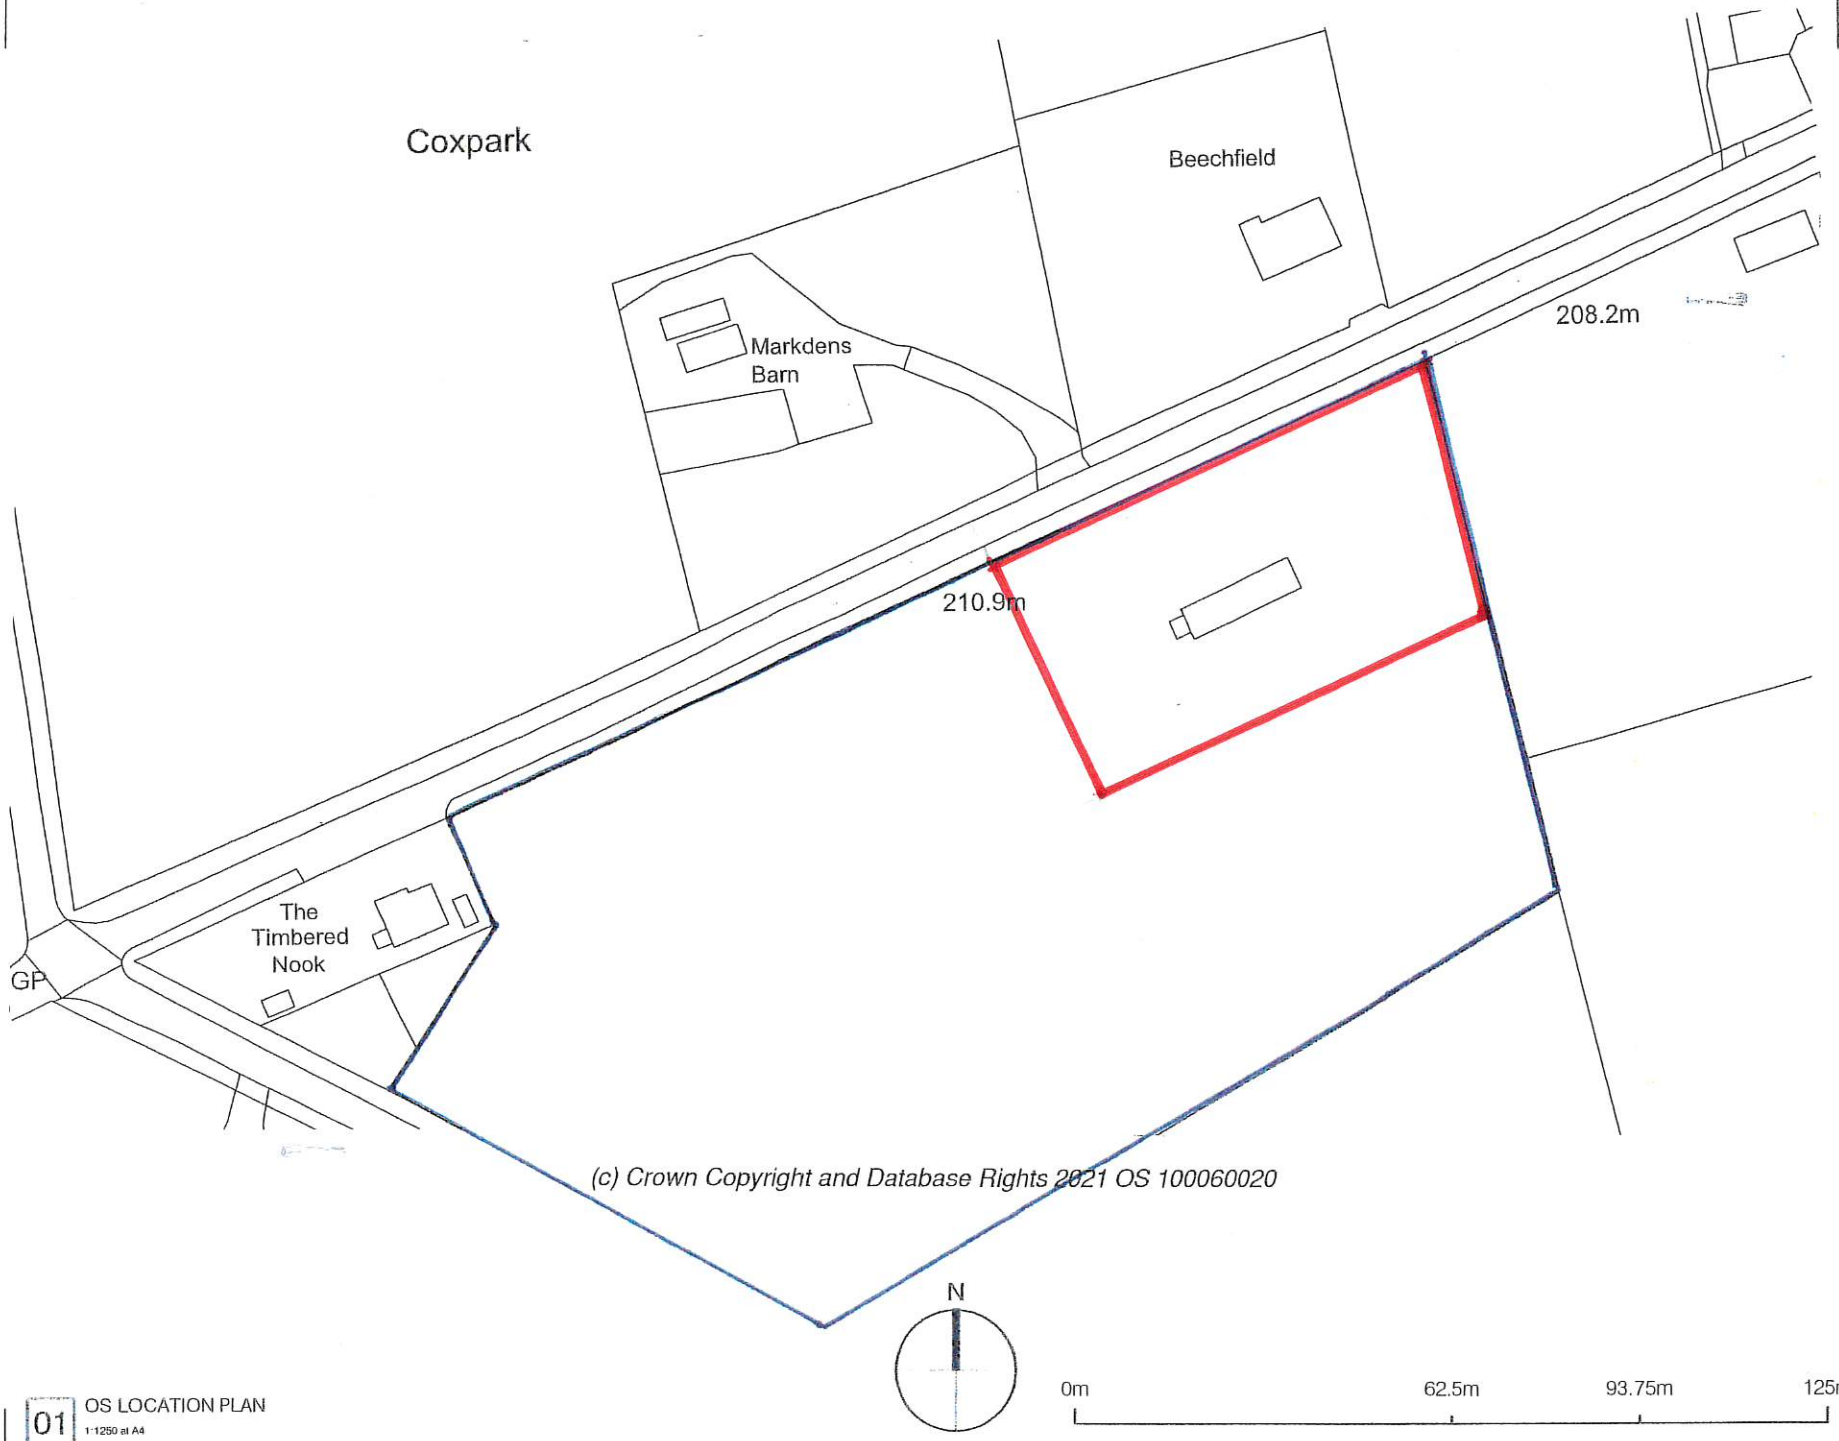

01 OS LOCATION PLAN
1:1250 at A4

DO NOT SCALE FOR CONSTRUCTION PURPOSES
ALL DIMENSIONS TO BE CHECKED ON SITE AND VERIFIED PRIOR TO COMMENCING WORKS/MANUFACTURE. ANY DISCREPANCIES TO BE REPORTED TO THE ARCHITECT

THIS DRAWING IS PROTECTED BY COPYRIGHT. IT MAY NOT BE REPRODUCED IN ANY FORM OR BY ANY MEANS FOR ANY PURPOSE WITHOUT THE WRITTEN PERMISSION OF ROGERS & JONES ARCHITECTS.

REV	DATE	DESCRIPTION	INITIALS

REVISIONS:

ISSUE:
- [ ] FEASIBILITY STUDY
- [ ] PRELIMINARY
- [ ] PLANNING
- [ ] BUILDING REGULATION
- [ ] PRODUCTION INFORMATION
- [ ] AS BUILT

CLIENT:
MR & MRS GOODING

PROJECT:
PROPOSED REPLACEMENT DWELLING
GLANVILLE'S BARN
COX PARK
GUNNISLAKE
PL18 9AX

DRAWING TITLE:
OS LOCATION PLAN

SCALE: 1:1250 at A4
DATE: January 2022
DRAWN BY: THR
CHECKED BY:

Rogers & Jones
ARCHITECTS
17 Gordon Terrace
Plymouth
Devon
PL4 6EP
Telephone:
01752 224302
E-mail:

DRAWING NO.
2503 | (S-)01 | -