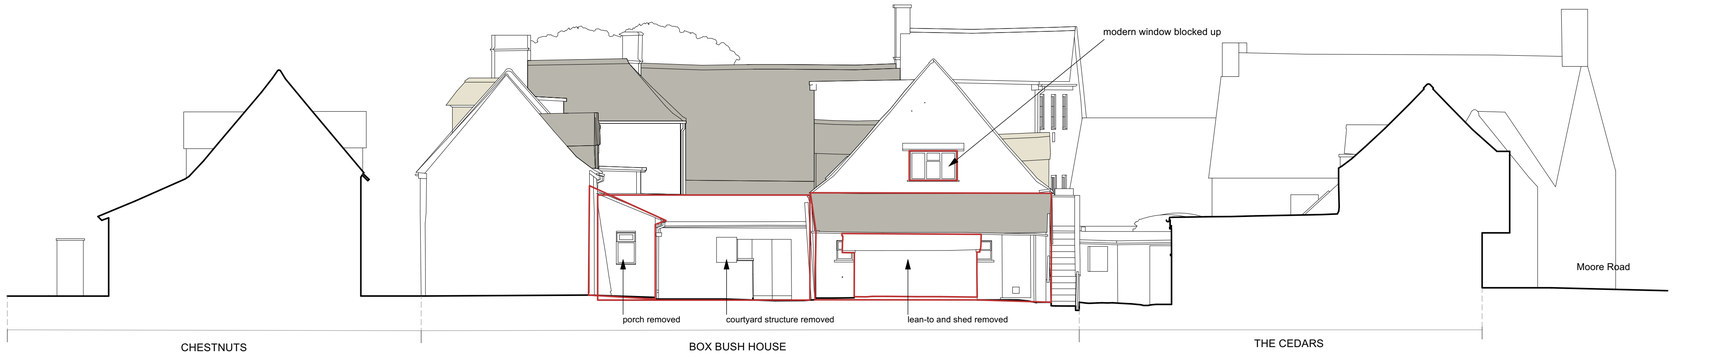


NORTH EAST ELEVATION / SECTION C - C

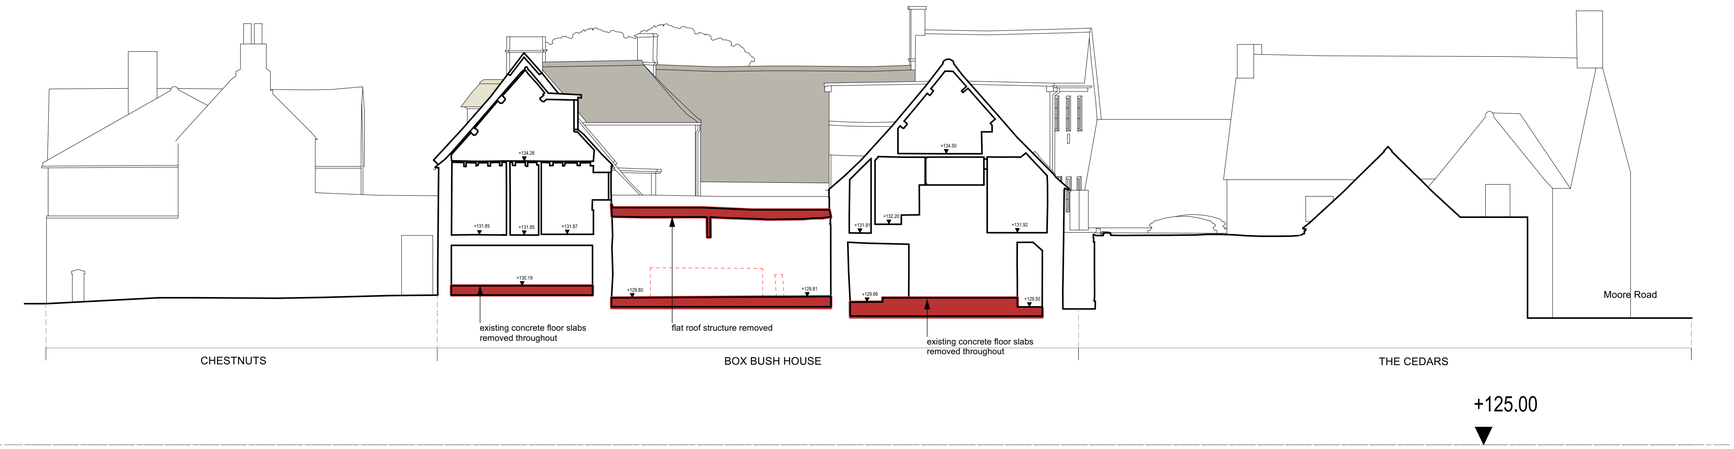


SECTION E - E

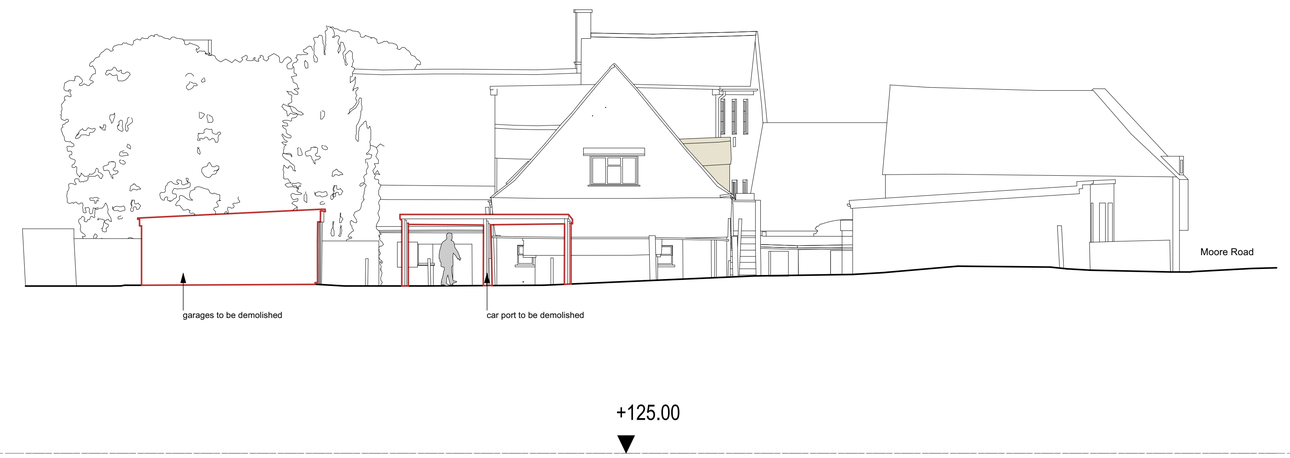


SECTION H - H

**General Notes:**

1. This drawing is to be read in conjunction with other consultants drawings.
2. Check site conditions prior to commencement of work.
3. Discrepancies must be reported directly to the Architect.
4. Do not scale off drawing, use figured dimensions only, unless for planning purposes.
5. This drawing may be issued in colour, and may be a non-standard paper size.

**KEY:**

Demolition works

| Rev | Date | Notes | Drawn |
|---|---|---|---|
| A | 10/11/2023 | Planning Application | AL |

Scale 1 : 100 @ A1 (0 – 5m / 0 – 15ft)

QA Serial Number 89900

YIANGOU

Yiangou Architects, Dyer House, 3 Dyer Street, Cirencester, Gloucestershire, GL7 2PP
t 01285 888150 e architecture@yiangou.com w www.yiangou.com

| | |
|---|---|
| Project Address | Box Bush House, Bourton-on-the-Water, GL54 2AN |
| Project Description | Building Alterations and Extensions |
| Drawing Title | Existing Elevations and Sections 3 |
| Drawing No. | 2835-1034 — Rev. A |