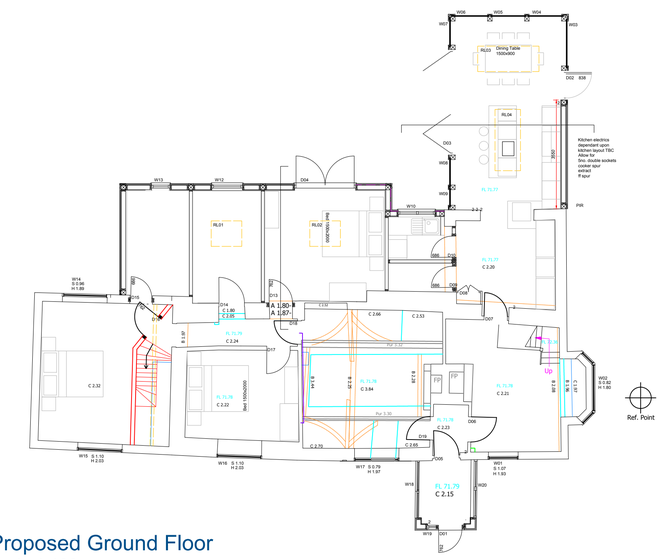

Proposed Ground Floor
scale 1:100

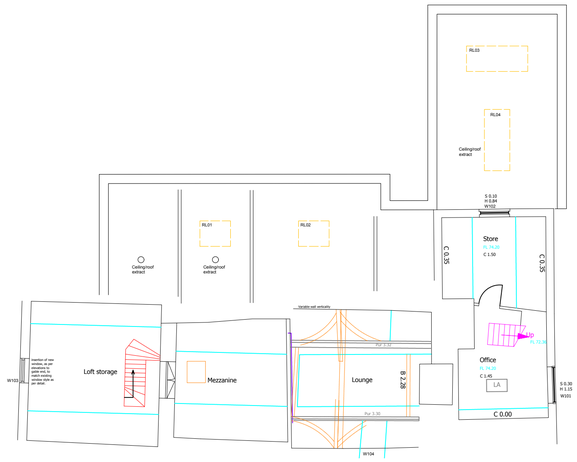

Proposed First Floor
scale 1:100

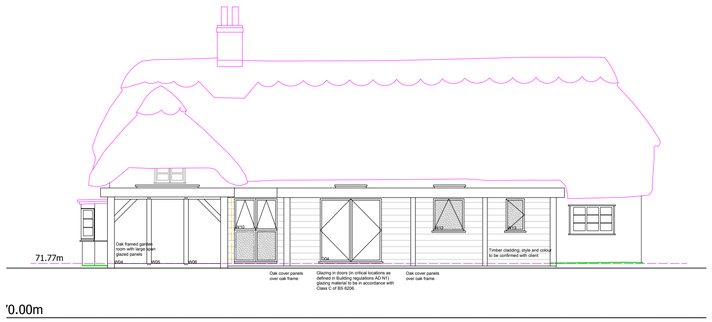

Proposed North-West Elevation
scale 1:100

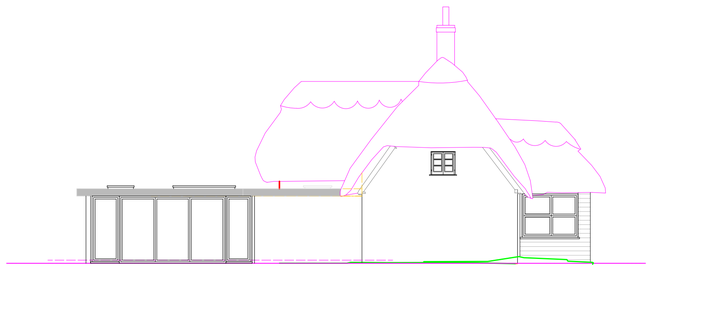

Proposed South-West Elevation
scale 1:100

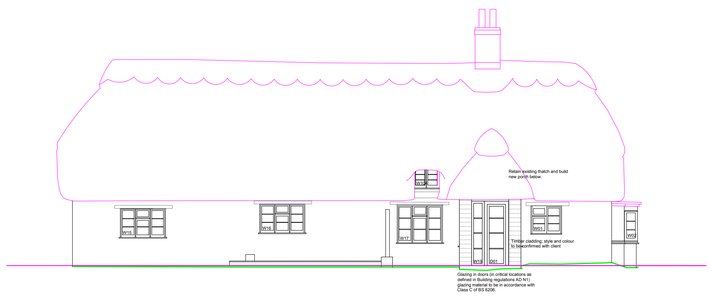

Proposed South-East Elevation
scale 1:100

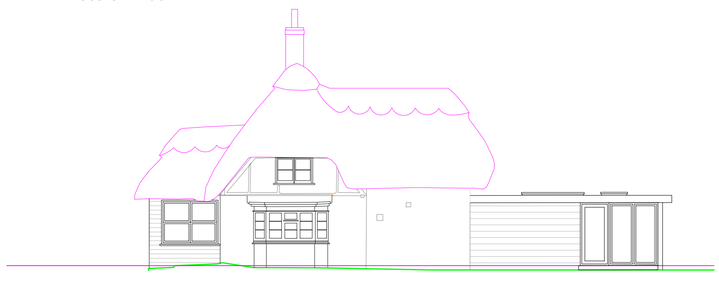

Proposed North-East Elevation
scale 1:100

EKL Design Ltd
22 Westbury Road
Ringwood
Hampshire
BH24 1PG

Drawing title;
Proposed plans, elevations and sections
scale 1:100 & 1:10 @ A1

Client; Miss S Chandler & Miss S Haynes
Site Address;
George Cottage
Thruxton, SP11 8LZ

Drawing no. 20119 15 Drawn; Nov '21
Rev.A

0 1 2 3 4 5 6 7 8 9 10
Scale
In Meters at 1:100

KEY
- Boundary
- Area
- Elevation Section
- Finishes
- Groundline
- Landscaping
- New build
- Plan
- Engineer
- Overhead Hidden
- Removed
- Services existing runs
- Service fittings
- Services proposed runs
- Setting out
- Survey
- Text
- Viewport