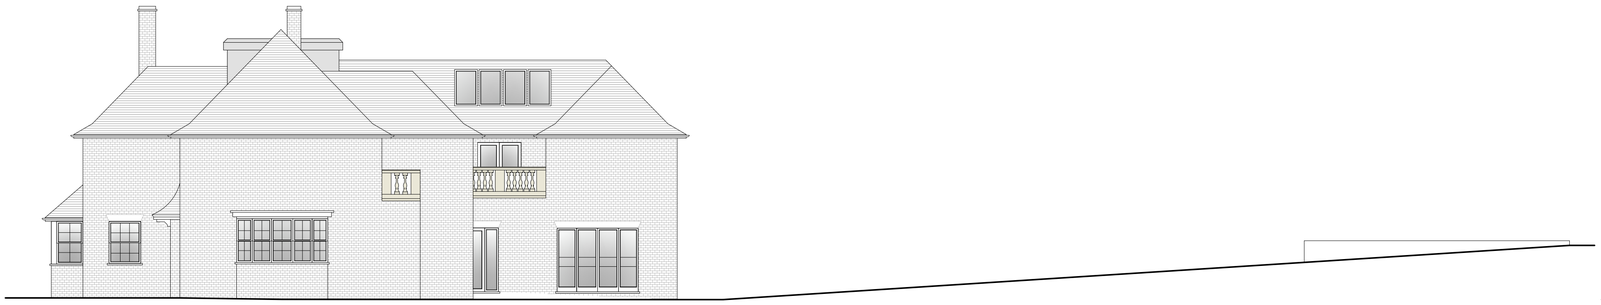

5 **Existing Side Elevation**

SCALE: 1:100

6 **Existing Rear Elevation**

SCALE: 1:100

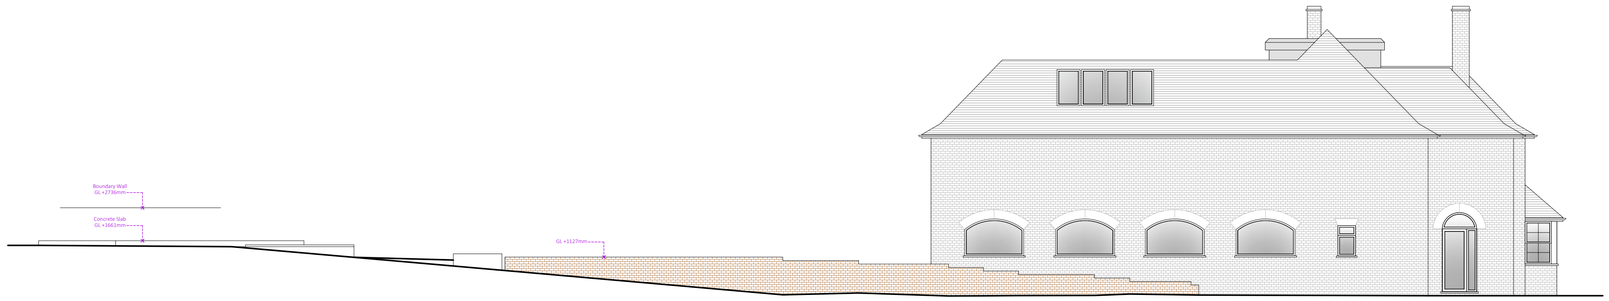

7 **Existing Side Elevation**

SCALE: 1:100

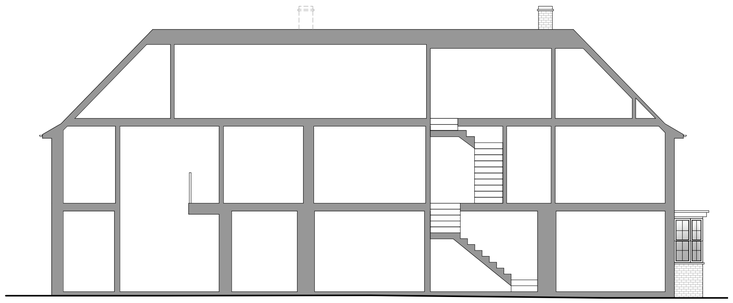

8 **Existing Front Section**

SCALE: 1:100

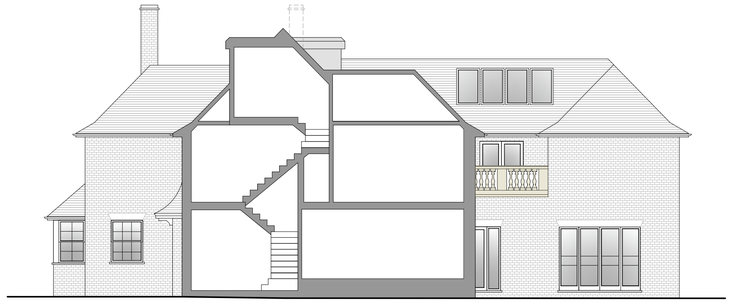

9 **Existing Side Section**

SCALE: 1:100

10 **Existing Front Elevation**

SCALE: 1:100

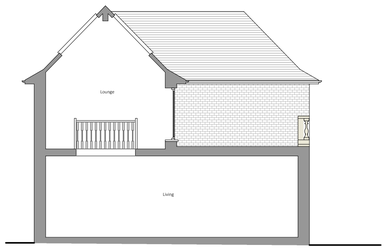

11 **Existing Section A-A**

SCALE: 1:100

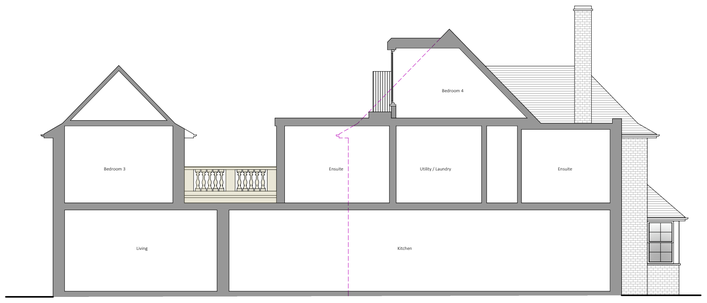

12 **Existing Section B-B**

SCALE: 1:100

PARTY WALL ACT 1996
OWNER'S MUST ENSURE ALL PARTY WALL AGREEMENTS ARE IN PLACE BEFORE ANY BUILDING WORKS ARE TO COMMENCE

Please note that construction must only commence once planning, building control and any other approvals have been received. It is the responsibility of the owner/contractor to commence prior to these approvals.

0 1 2 3 4 5 10m

Legend	
Walls Removed	
New Walls	
Existing Walls to Remain	
Boundary Wall	
Sound Separating Walls	
Proposed Extensions	

IMPORTANT GENERAL NOTE
The specification is to be read in conjunction with the plans/section details, and other associated Structural details as may be provided.
All works are to comply with the rules of the Local Authority Planning and Building Regulations Approval, and the Codes of Practice and British Standards as necessary.
All dimensions, levels, sizes, positions and locations of particulars as indicated on drawings are to be verified by the appointed Contractor on site prior to engaging in works. Any discrepancies must be reported to the Architect/Surveyor/Engineer or responsible person/s before work.
The Contractor is responsible for ensuring compliance with the CDM Regulations, and appropriate Health & Safety on site precautions.
The Client/Building Owner must obtain any necessary PARTY WALL AGREEMENTS, prior to engaging in the works on site.

Revision	Date	Description

Paper Size A3

Scale 1:100

Revision 1st

Nov-23

Drawn By NE

Checked By AP

Status Planning Issue

Construct 360 Ltd, Trading as:
DontMoveExtend.com®
Planning Premium Specialists
info@DontMoveExtend.com
Tel: 0208 206 0015

Site Address
Keepers Lea, Old Shire Lane
Chorleywood
WD3 5PW

Existing Elevations

Drawing Number KLOSL-02-1002

COPYRIGHT© 2023

DontMoveExtend.com and the Red Box are Registered Trade Marks Of Construct 360 Ltd