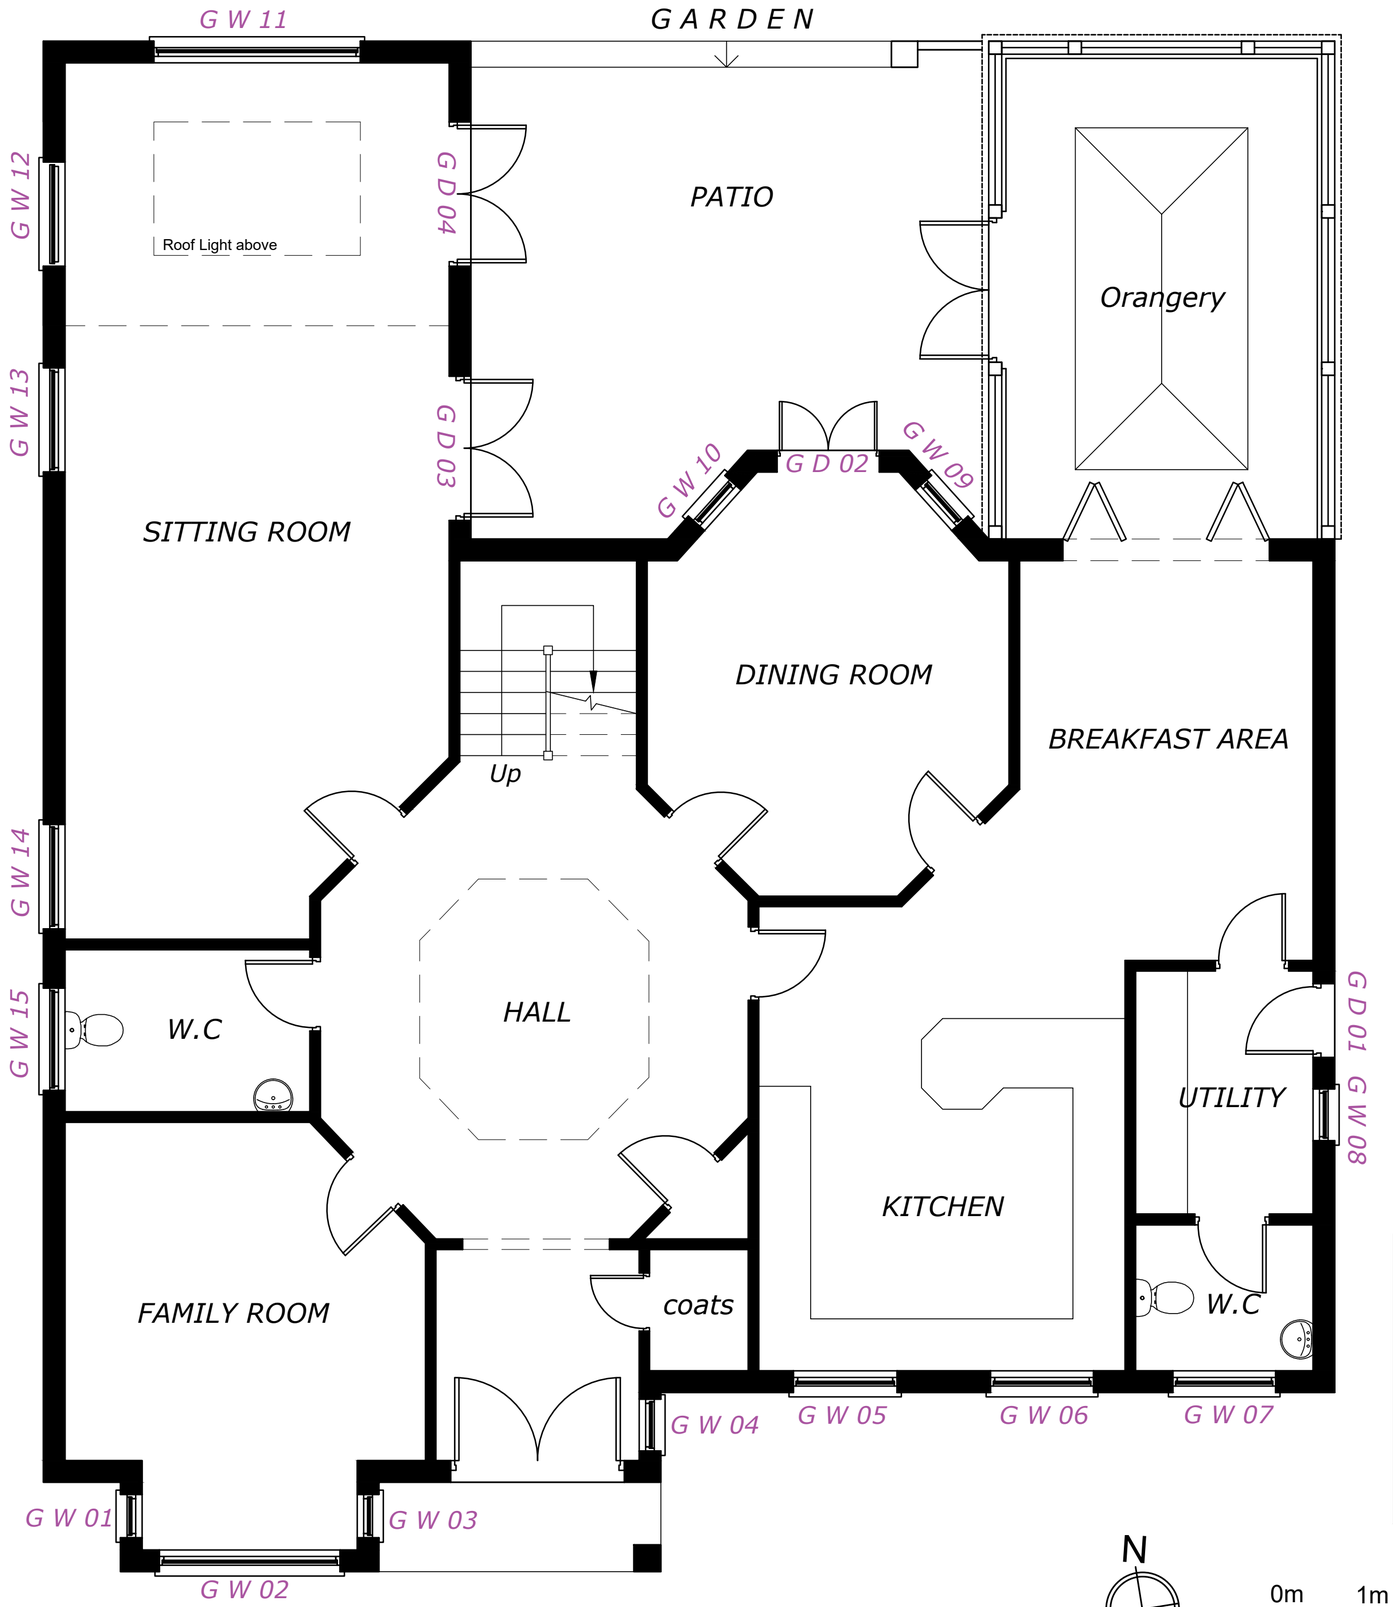

NOTE:

15 WINDOWS
(excluding orangery windows and doors)
4 DOORS
(excluding front door)

N

0m 1m 2m 3m 4m 5m

PROPOSED GROUND FLOOR PLAN

PROJECT	DWG NO.	SCALE	DETAIL	17.11.2023	28.11.2023						PROJECT NO.	
2 NEVIL CLOSE, NORTHWOOD, HA6 2FF	06	1:50 @ A2	PROPOSED GROUND FLOOR PLAN	ISSUED FOR DISCUSSION	SUBMITTED FOR PLANNING						23.41	**PR Architecture ltd.** Chartered Architect
PLANNING												120, Pinner Road, Harrow, HA1 4JD. Tel: 0208 357 2304