Hardwick, Medlows Cottage

Proposed Barn Layout

Rev	Date	By	Description
-			

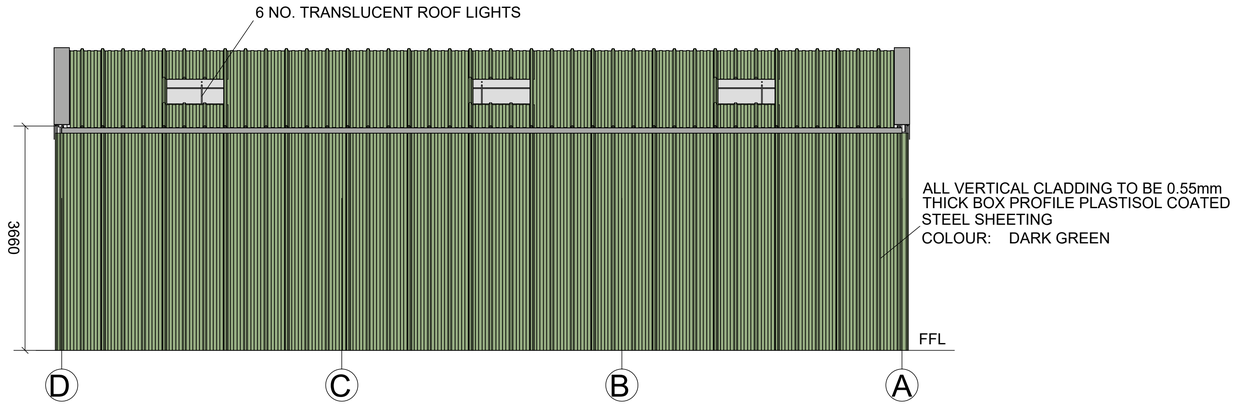

SIDE ELEVATION 1

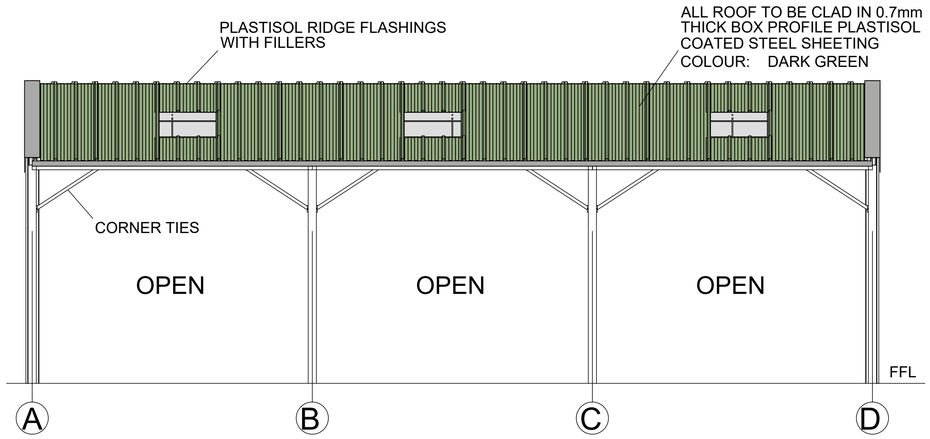

SIDE ELEVATION 3

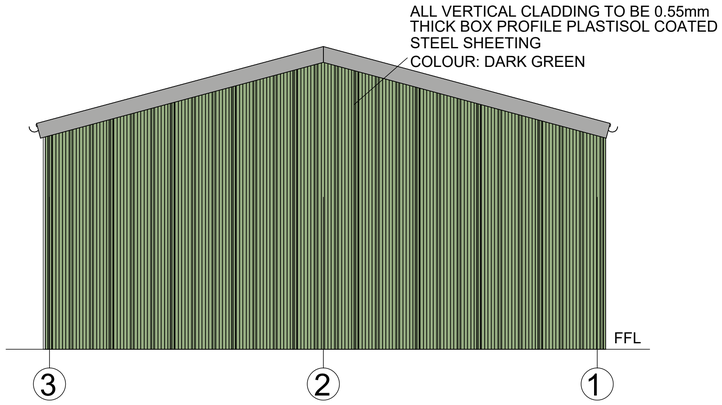

END ELEVATION D

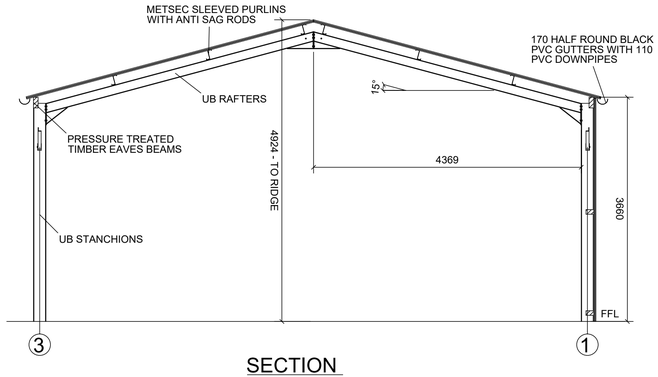

SECTION

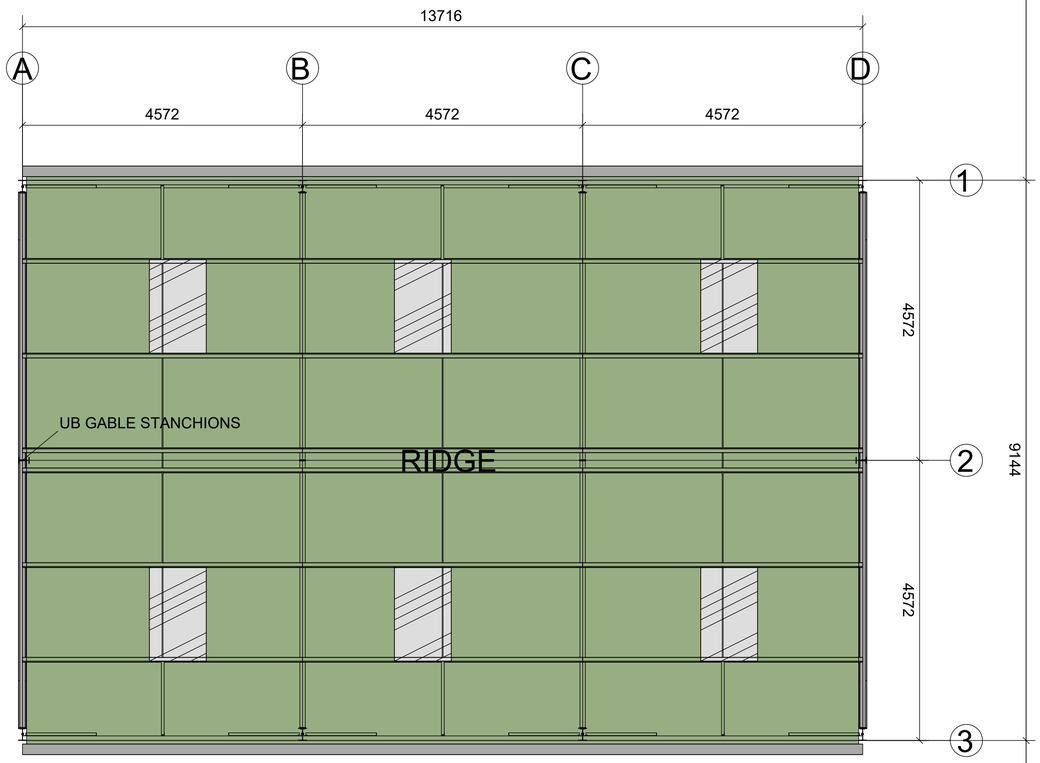

OPEN SIDE

PLAN

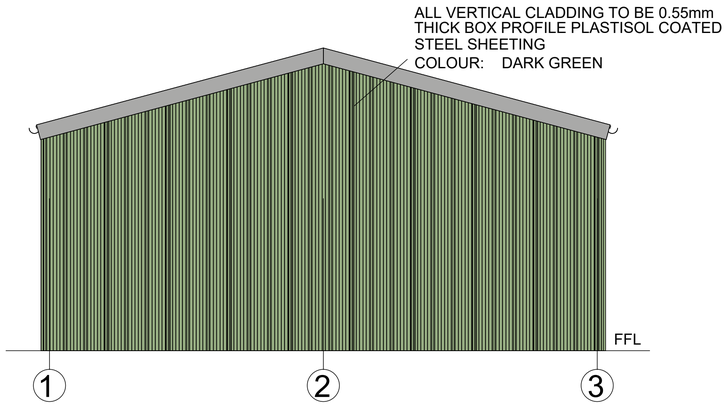

END ELEVATION A

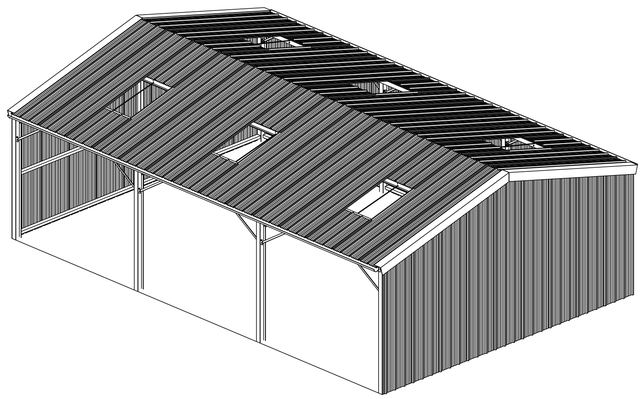

3D NOT TO SCALE

SGP
Architects + Masterplanners

Waterfront House,
2a Smith Way, Grove Park,
Enderby, Leicester,
LE19 1SX
t: +44 (0)116 247 0557
www.stephengeorge.co.uk

SGP File Ref: 23-195-011001
Project No: 23-195
Drawn By: HR
Date: 09/11/2023

Drawing No: 23-195-SGP-XX-XX-DR-A-011003
Rev: -
Scale: 1:50 @A1