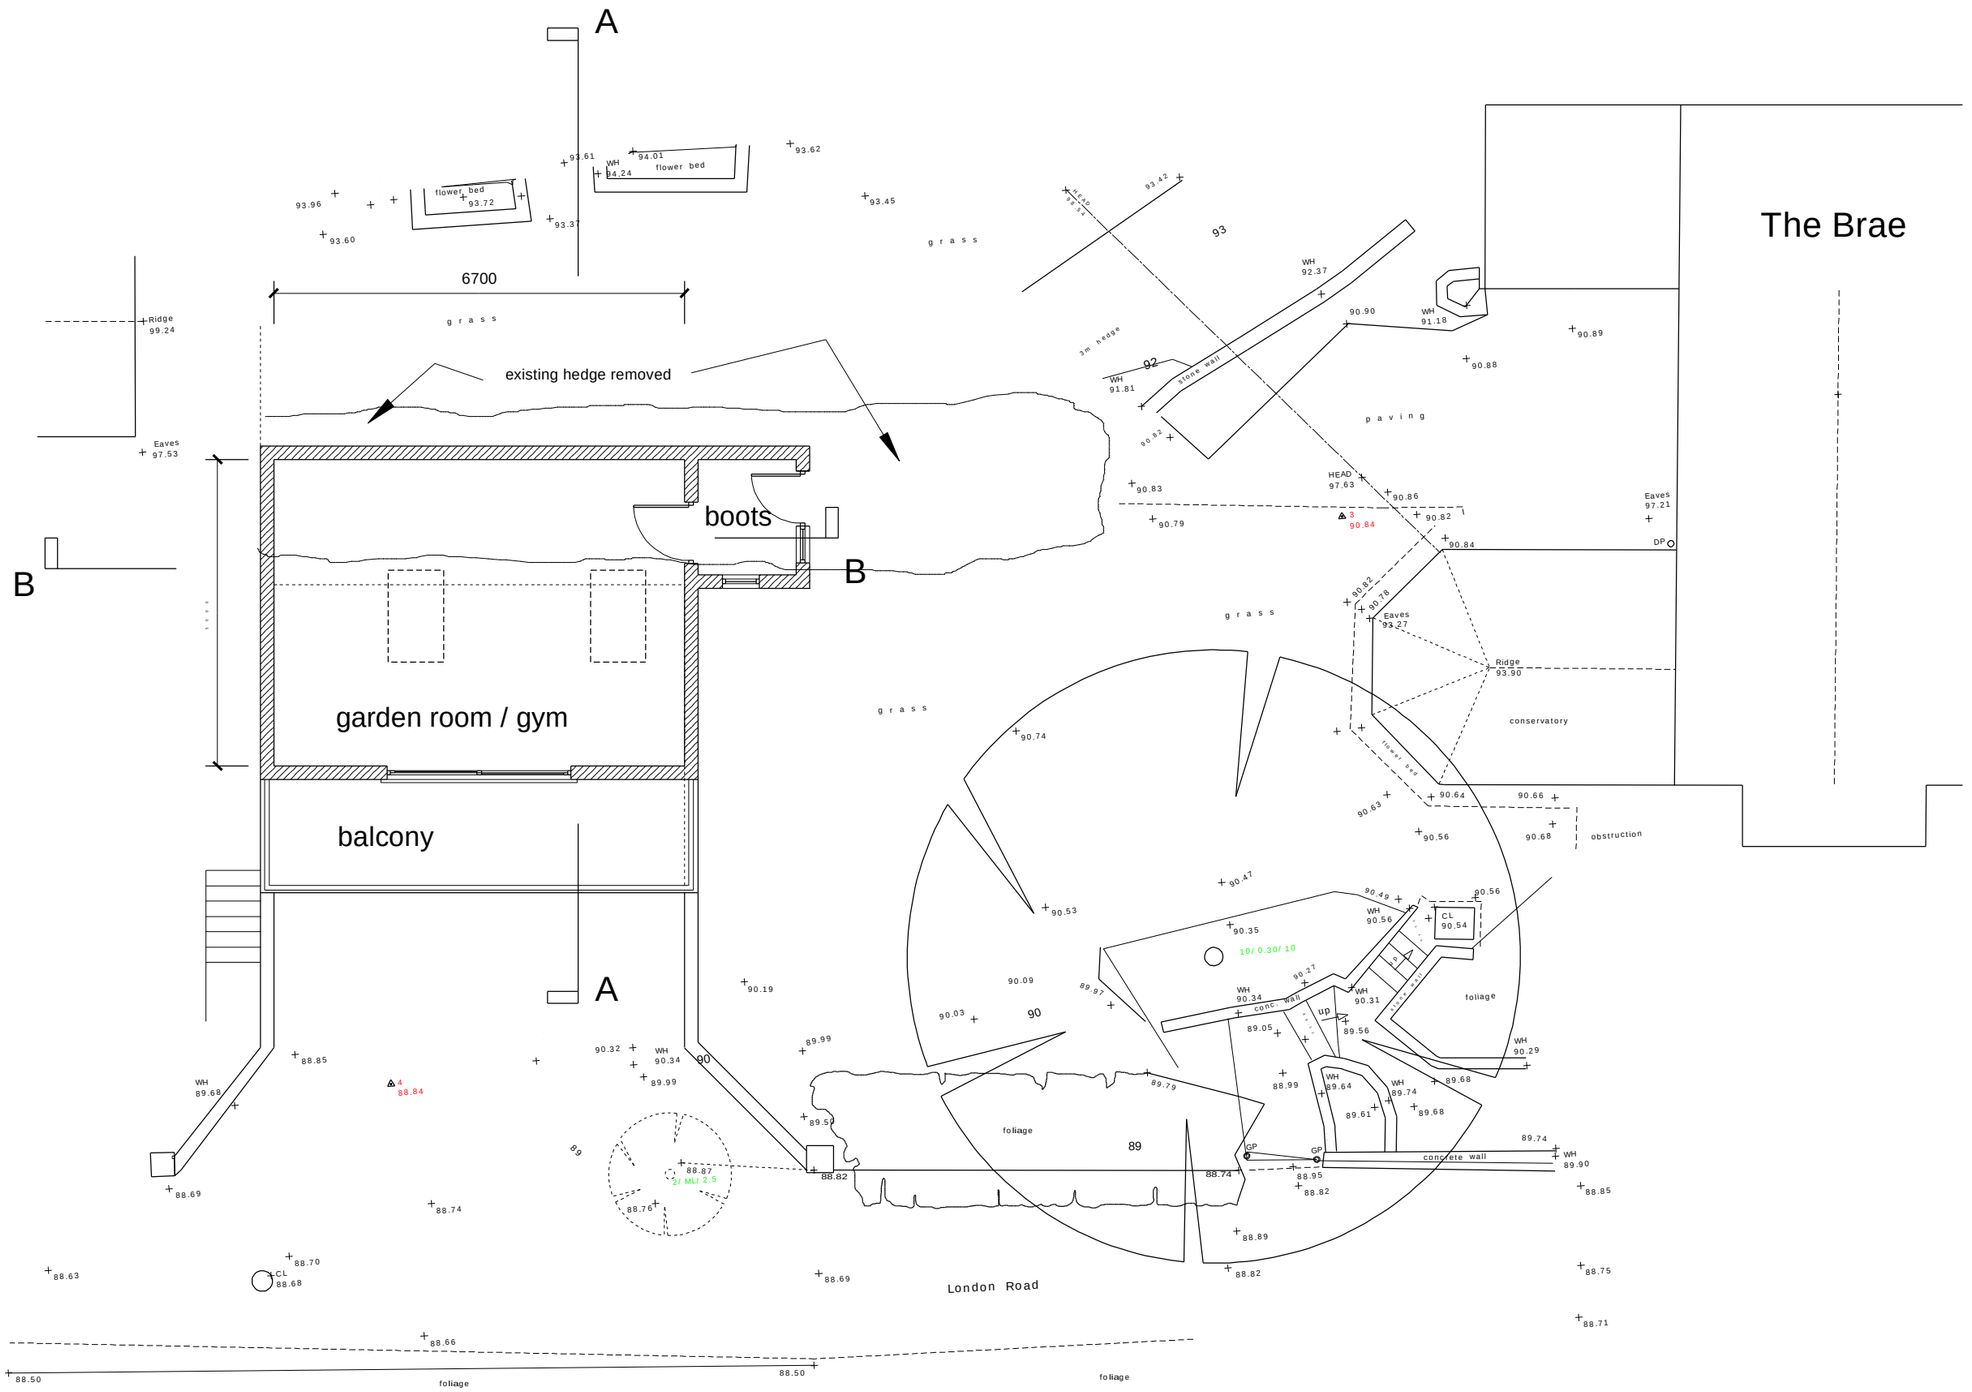

DAVID SCOTT Architectural Design And Planning Consultant

47 London Road, Stroud, Gloucestershire, GL5 2AD Mobile 07836 664089 email - david@scottdesigns.co.uk

CLIENT : [redacted]FRIEND
PROJECT : PROPOSED GARDEN ROOM AT THE BRAE
DRG TITLE : PLAN AT GARDEN LEVEL

DATE : NOVEMBER 2023
SCALE : 1:100 @ A3
DRG. NO. : S23/845/005