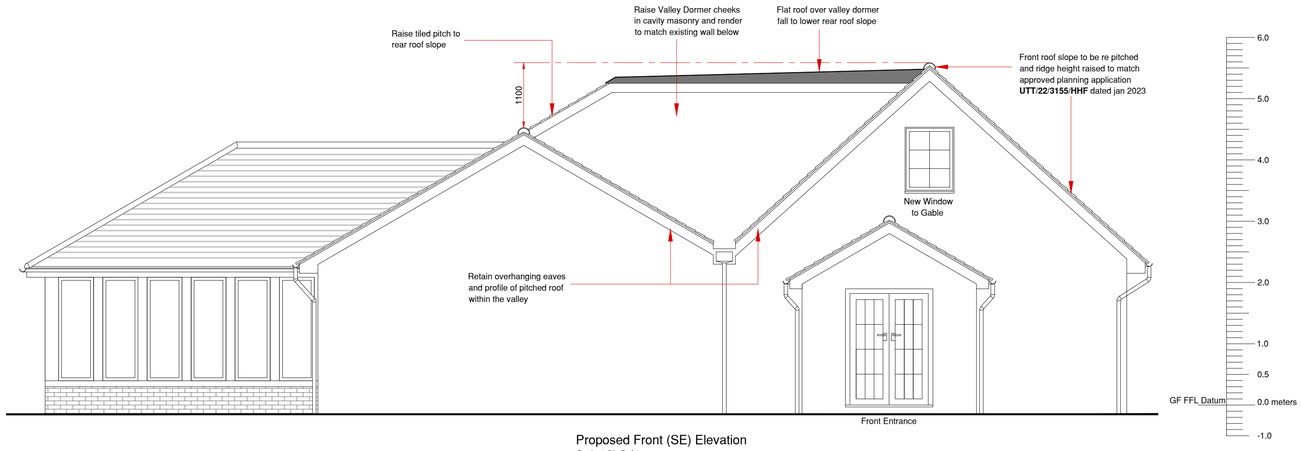

Proposed Front (SE) Elevation
Scale 1:50 @ A1

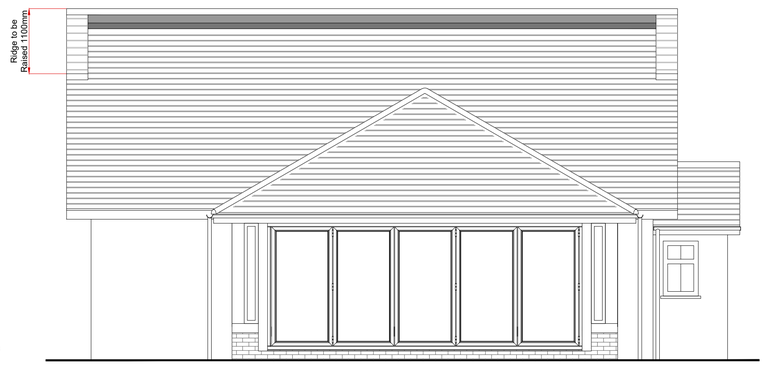

Proposed Side (SW) Elevation
Scale 1:50 @ A1

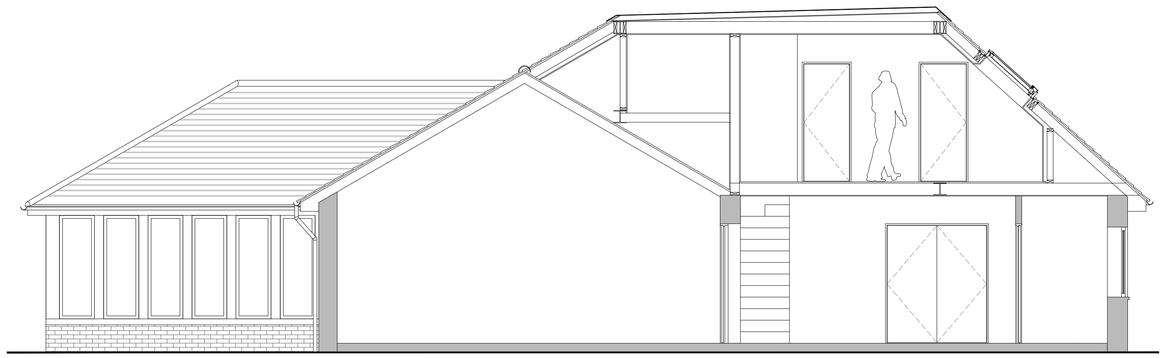

Sectional Elevation A-A
Scale 1:50 @ A1

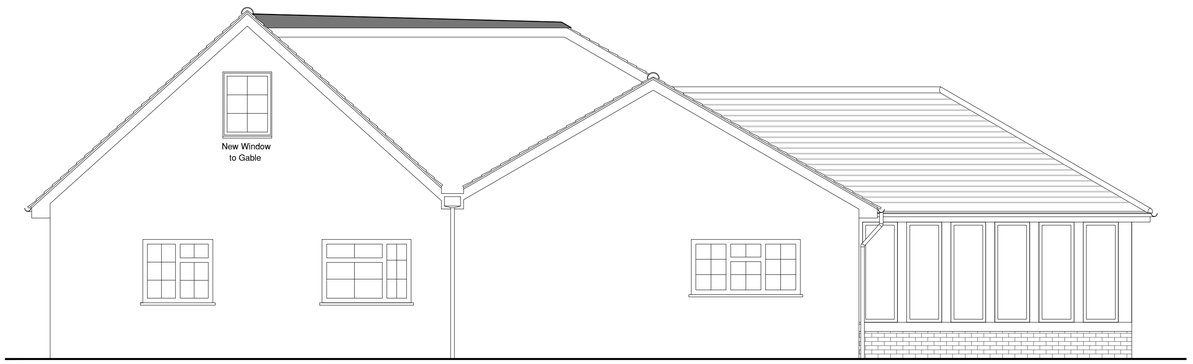

Proposed Rear (NW) Elevation
Scale 1:50 @ A1

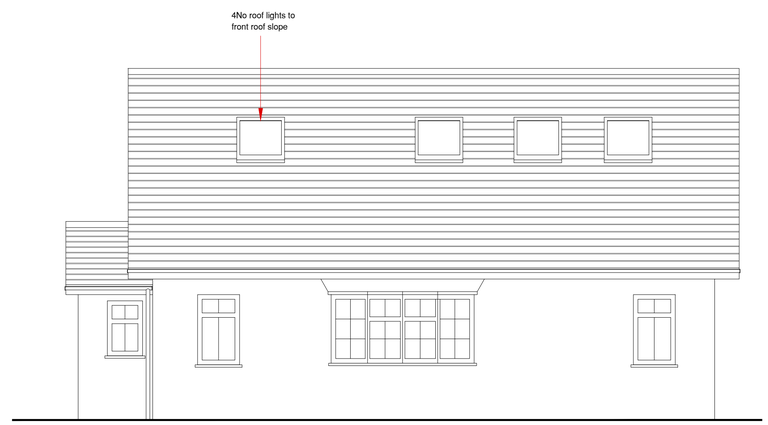

Proposed Side (NE) Elevation
Scale 1:50 @ A1

Proposed Materials:
All New Materials to Match Existing.
Pitched Roof: Grey Slate Tiles.
Flat Roof: 3 Layer Mineral Felt.
Valley Dormer Cheeks, Cavity Masonry With Smooth Float Render.
Walls Painted Smooth Float Render & Yellow Facing Brickwork.
Windows: White UPVC Double Glazing & Stained Timber Double Glazing.
Front Door: White UPVC Double Glazed Front Door & Stained Timber Double Glazed Patio Doors.
Gutters & Down Pipes: White PVC.

LINEAR SCALE 1:50

LINEAR SCALE 1:100

REV	DESCRIPTION	DRAWN	DATE

Address	Dantwyn Forest Hall Lodge Annexe Hatfield Broad Oak CM22 7HA		
Project	Raise Roof Ridge NE Roof Slope & Dormer Within Roof Valley Proposed Elevations		
client	Mr & Mrs Gilchrist		
DRG. No	1681-03	Revision	
Date	Nov 2023	Checked	
Scale	1:50 @ A1	Approved	
DRAWN	R. Williams	REF No	

ALL DIMENSIONS IN MILLIMETERS (MM)
TOLERANCES UNLESS OTHERWISE STATED DIMENSIONAL ± 0.5mm
ALL ANGLES TO BE 90° UNLESS OTHERWISE STATED

Architectural & Engineering Design

DESIGN RIGHTS RESERVED
not to be traced, copied or altered without written permission