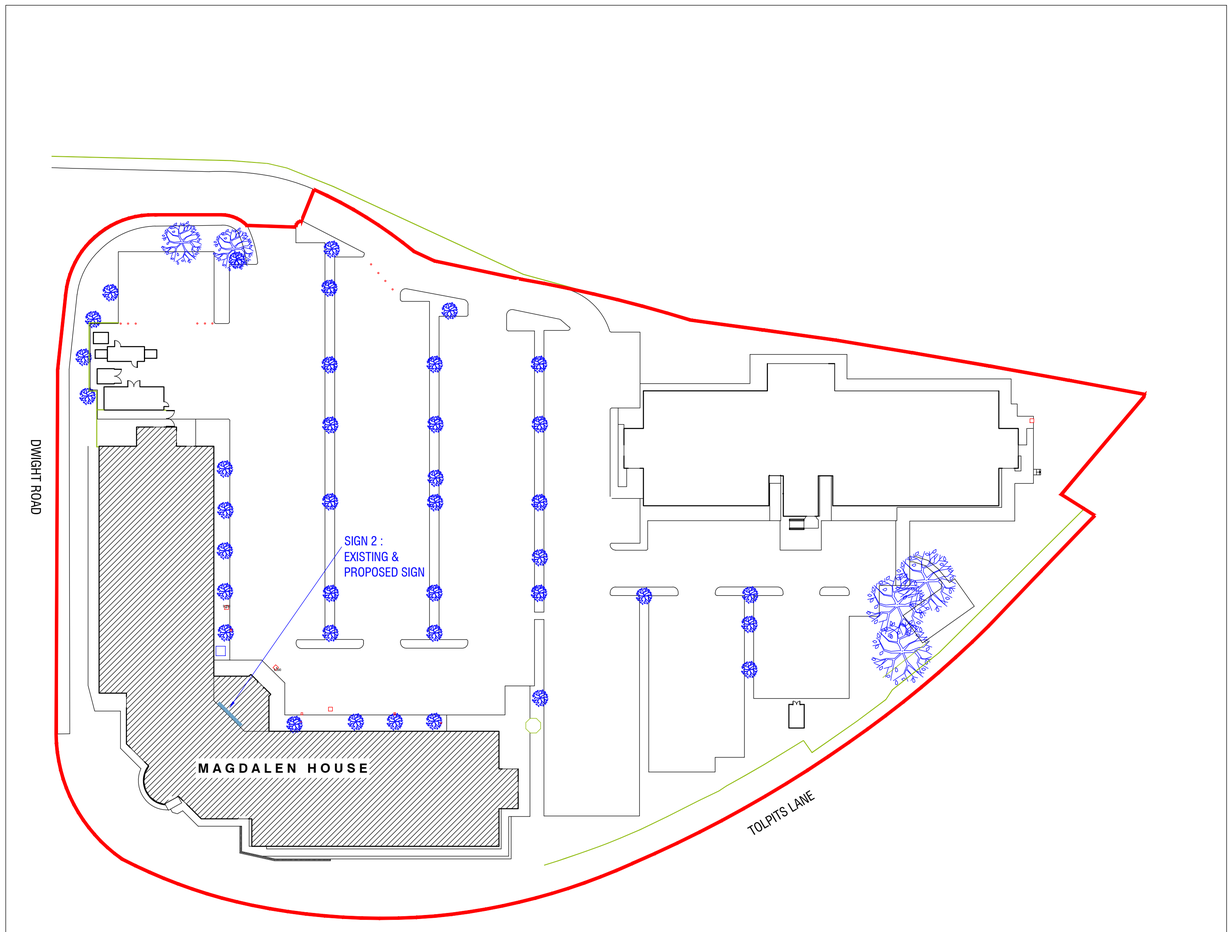

SITE PLAN (1:500@A1)

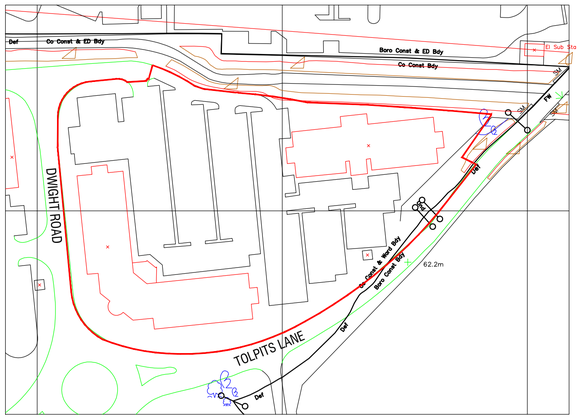

LOCATION PLAN (1:1250@A1)

Scale 1:500

10m 0 10m 20m 30m 40m 50m

This drawing is protected under Copyright and at no time must any portion of this drawing be reproduced or copied in anyway without the permission of Morgan Lovell.

All dimensions must be checked on site

Rev	Revision	By	Date

Morgan Lovell
Inspiring office transformation

Ascot House Finchampstead Road Wokingham Berks RG40 2NW
T: 0118 989 5300 **F**: 0118 989 5301 **E**: contact@morganlovell.com
W: http://www.morganlovell.com

Client
ALLWYN

Project
MAGDALEN HOUSE
TOLPITS LANE
RICKMANSWORTH

Title
PLANNING APPLICATION
SITE & LOCATION PLANS

Scale	Date	Designer/Drawn By	Checked By / Date
AS NOTED	25.07.23	AN/MS	

Drawing Number

Project No.	Floor	Drawing No.	Rev
MAxxxx	0	800	