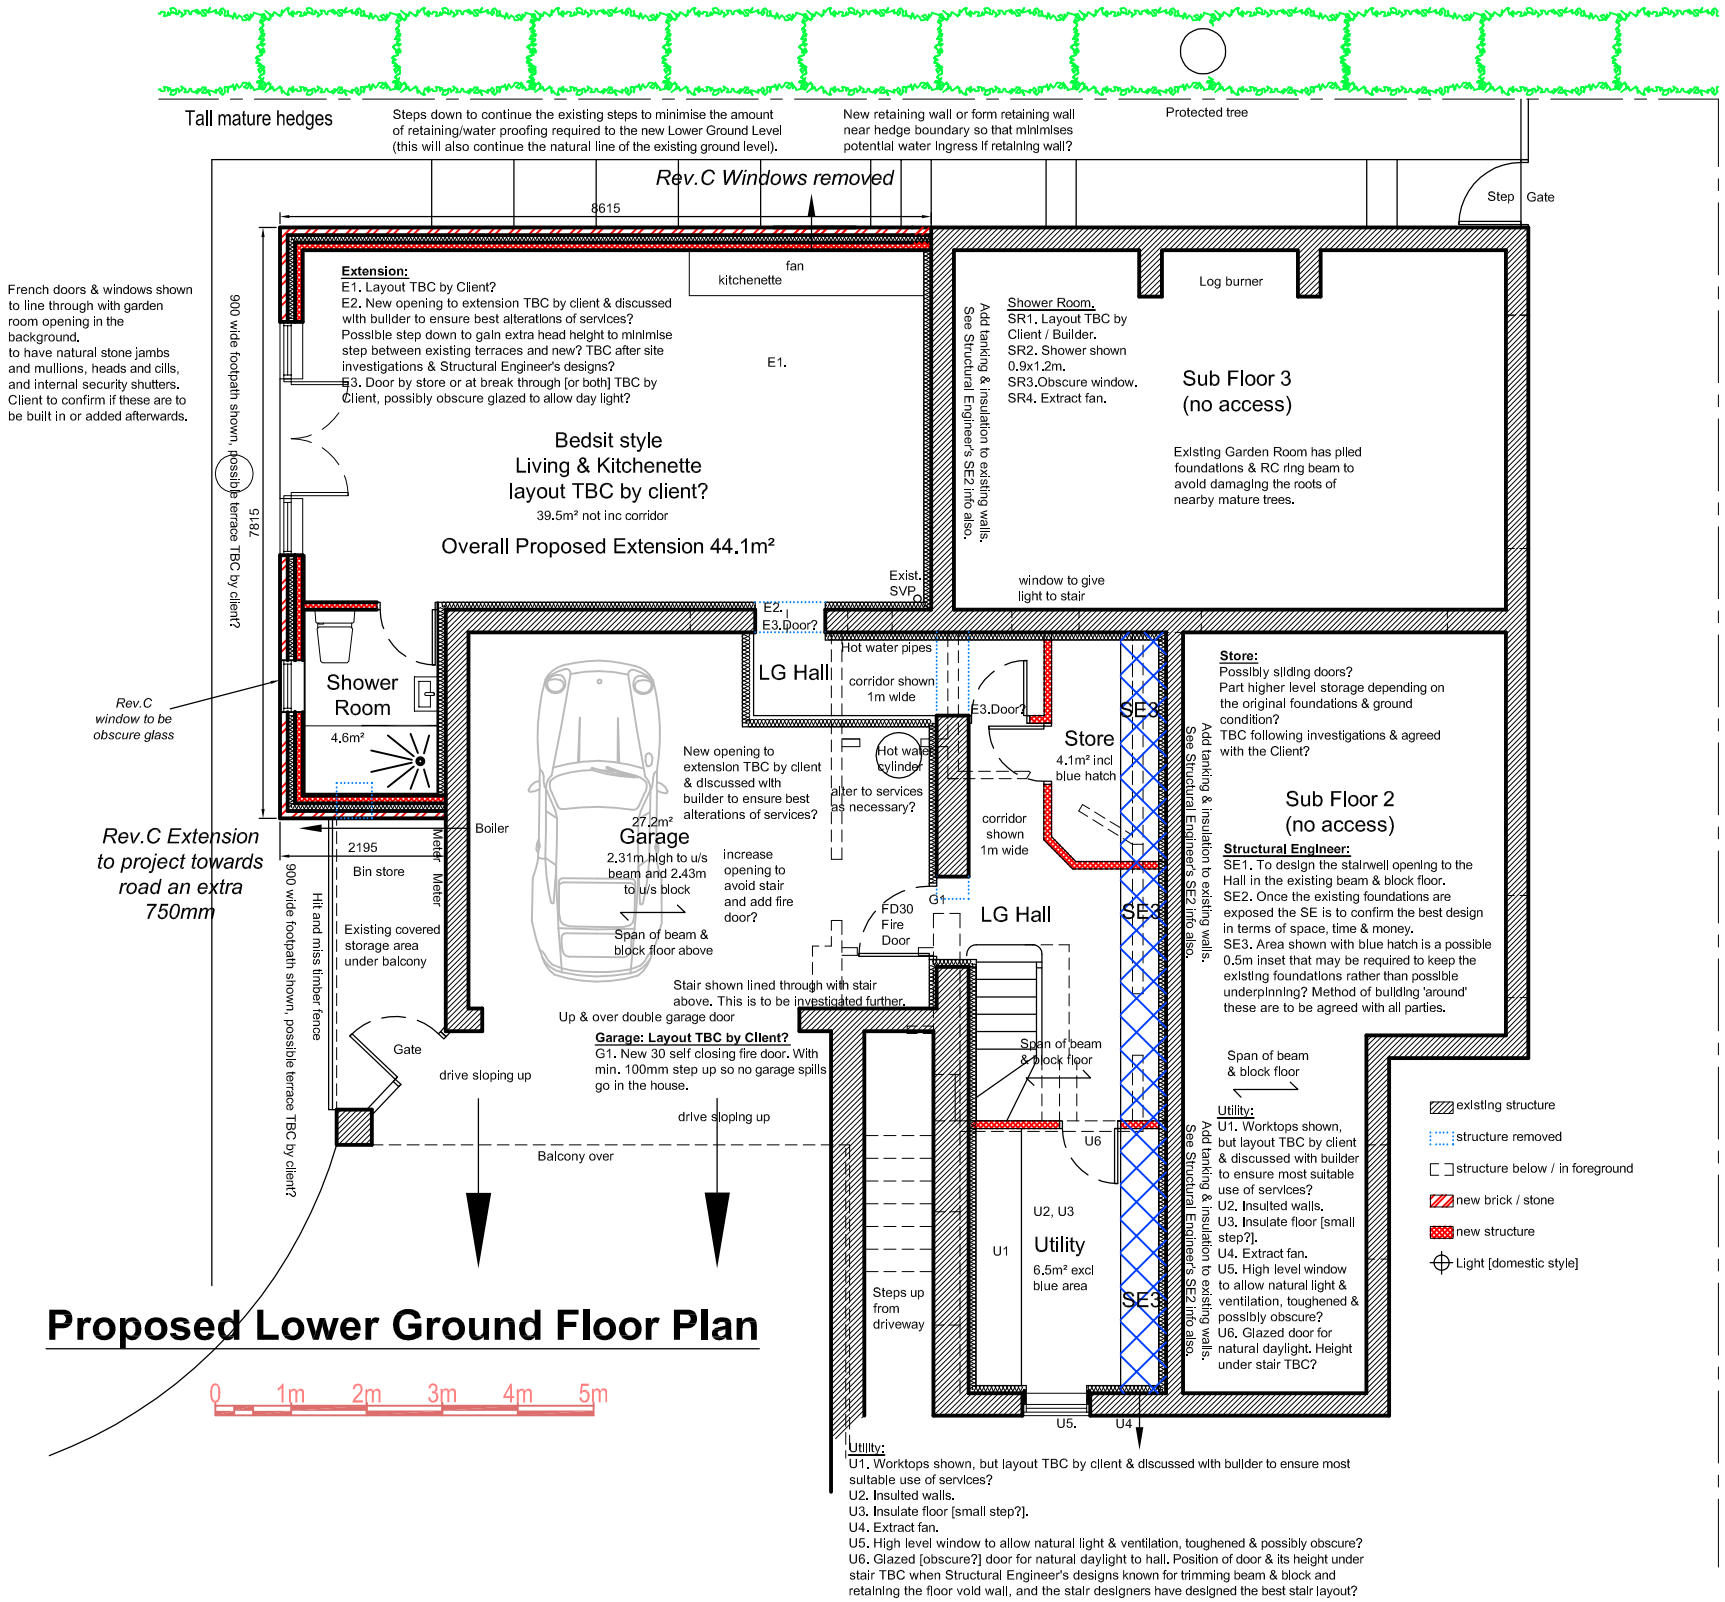

Proposed Lower Ground Floor Plan

Rev.C. Drawing revised for Planning Variation of Condition Application.
Rev.B. Drawing revised for Building Regulations Application.
Rev.A. Drawing revised for Planning Application following Client Review meetings.

1 Oaklands Court, Grasscroft, Oldham OL4 4AE

Single Storey Lower Ground Floor Rear / South West Extension, extending existing balcony, & internal conversion of basement areas.

Scale 1:100 [1cm = 1m] @ A3

04C